

THIS DRAWING IS COPYRIGHT
Contractors and Consultants must check all dimensions on site. Only figured
dimensions are to be used. Any discrepancies to be reported to Laurence
Associates before work proceeds. This drawing shall be used only for the
purpose intended. PLEASE DO NOT SCALE FOR CONSTRUCTION
PURPOSES.

Notes:

Rev.	Description	Drawn	Date
B	Amendments for planning	JE	12/05/2023



planning | architecture | landscape

t: +44 (0) 1872 225 259 Truro Office
t: +44 (0) 1579 340 900 Liskeard Office
e: hello@laurenceassociates.co.uk
w: www.laurenceassociates.co.uk

Project Title:
CONSTRUCTION OF DWELLINGS

Project Address:
LAND ADJACENT REGIS HOUSE LYME ROAD
UPLYME LYME REGIS
DT7 3TJ

Client:
LSC FINANCE LTD - ADAM TURNER
(DIRECTOR)

Drawing Title:
PROPOSED FLOOR PLANS

Scale:
1:100@A1

Drawn:
JE


Date:
02/23

Checked:
KT

Drawing No:
19104-PL-01-01

Rev:
B

PLANNING

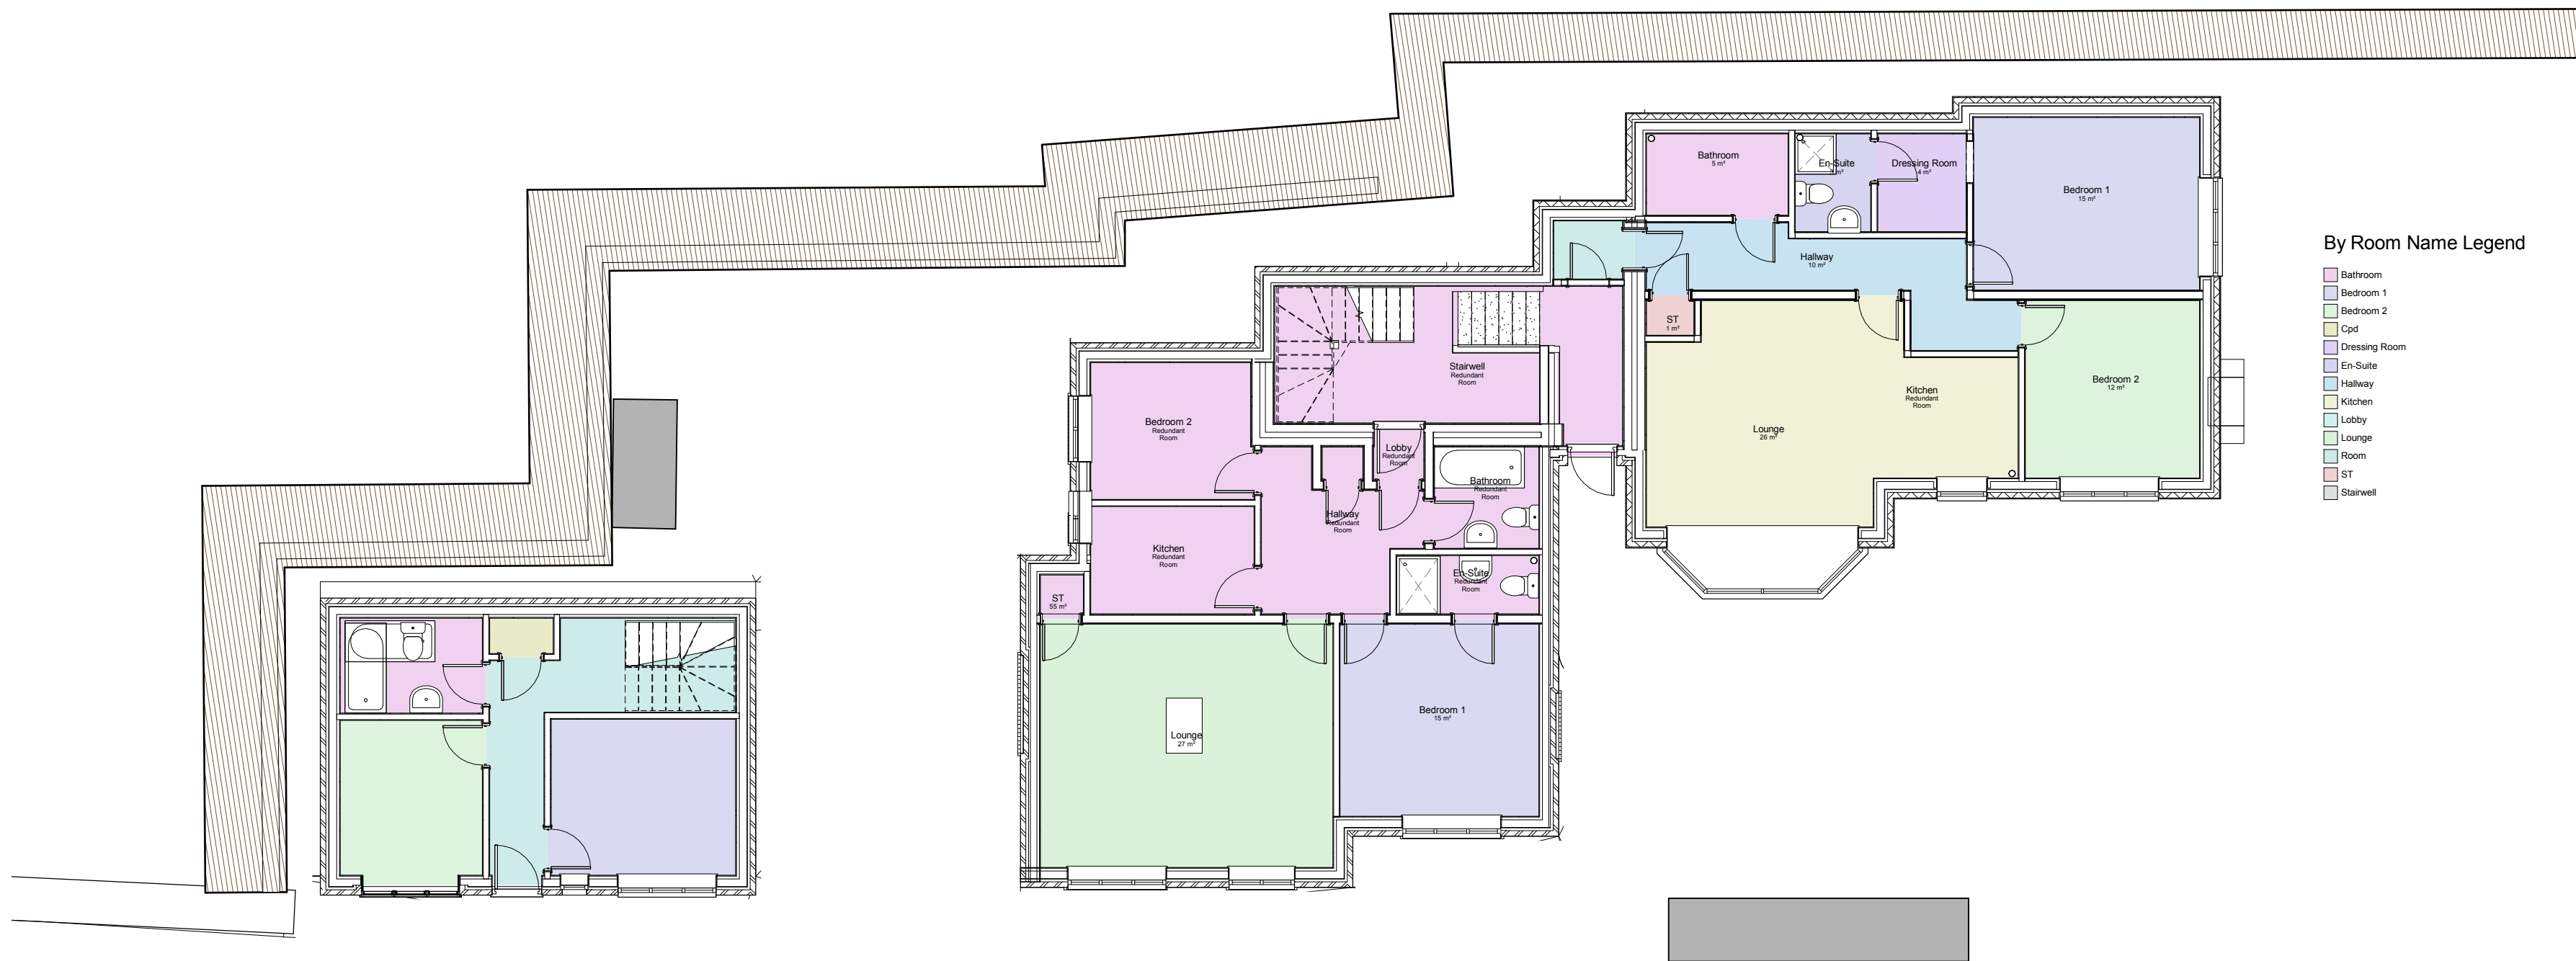

PROPOSED GROUND FLOOR PLAN
1:100



PROPOSED FIRST FLOOR PLAN
1:100

