


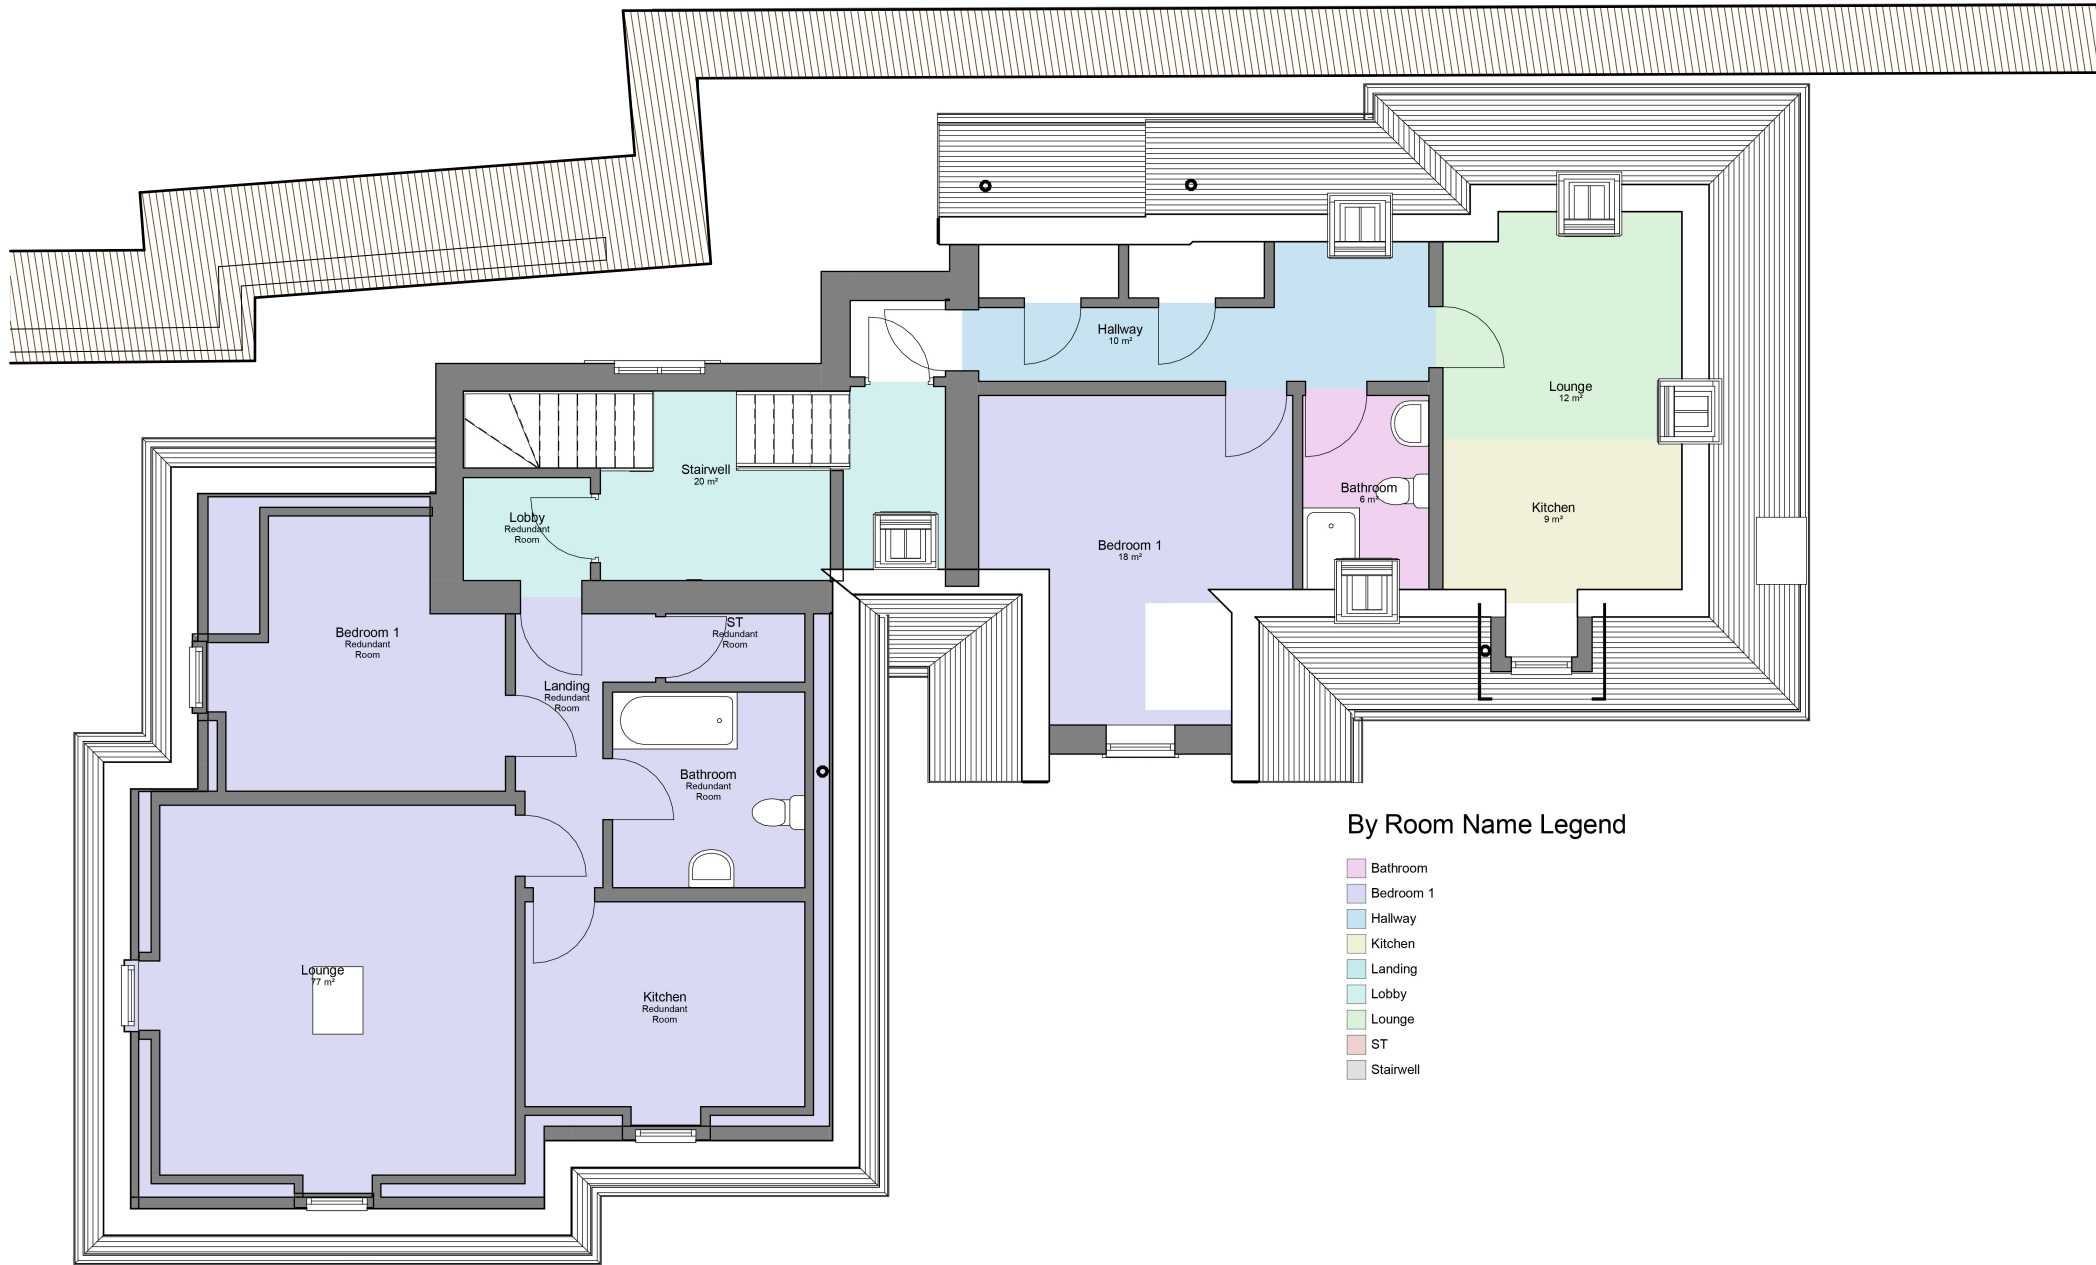

PROPOSED SECOND FLOOR PLAN
1:100



THIS DRAWING IS COPYRIGHT
Contractors and Consultants must check all dimensions on site.
Only figured dimensions are to be used. Any discrepancies to be
reported to Laurence Associates before work proceeds. This
drawing shall be used only for the purpose intended.
PLEASE DO NOT SCALE FOR CONSTRUCTION PURPOSES.

Notes:

Rev.	Description	Drawn	Date



planning | architecture | landscape

t: +44 (0) 1872 225 259 Truro Office
t: +44 (0) 1579 340 900 Liskeard Office

e: hello@laurenceassociates.co.uk
w: www.laurenceassociates.co.uk

Project Title:
CONSTRUCTION OF DWELLINGS

Project Address:
**LAND ADJACENT REGIS HOUSE
LYME ROAD
UPLYME LYME REGIS
DT7 3TJ**

Client:
**LSC FINANCE LTD - ADAM TURNER
(DIRECTOR)**

Drawing Title:
PROPOSED FLOOR PLANS

Scale: 1:100@A3	Drawn: JE
Date: 02/23	Checked: KT
Drawing No: 19104-PL-01-02	Rev: 01

PLANNING