



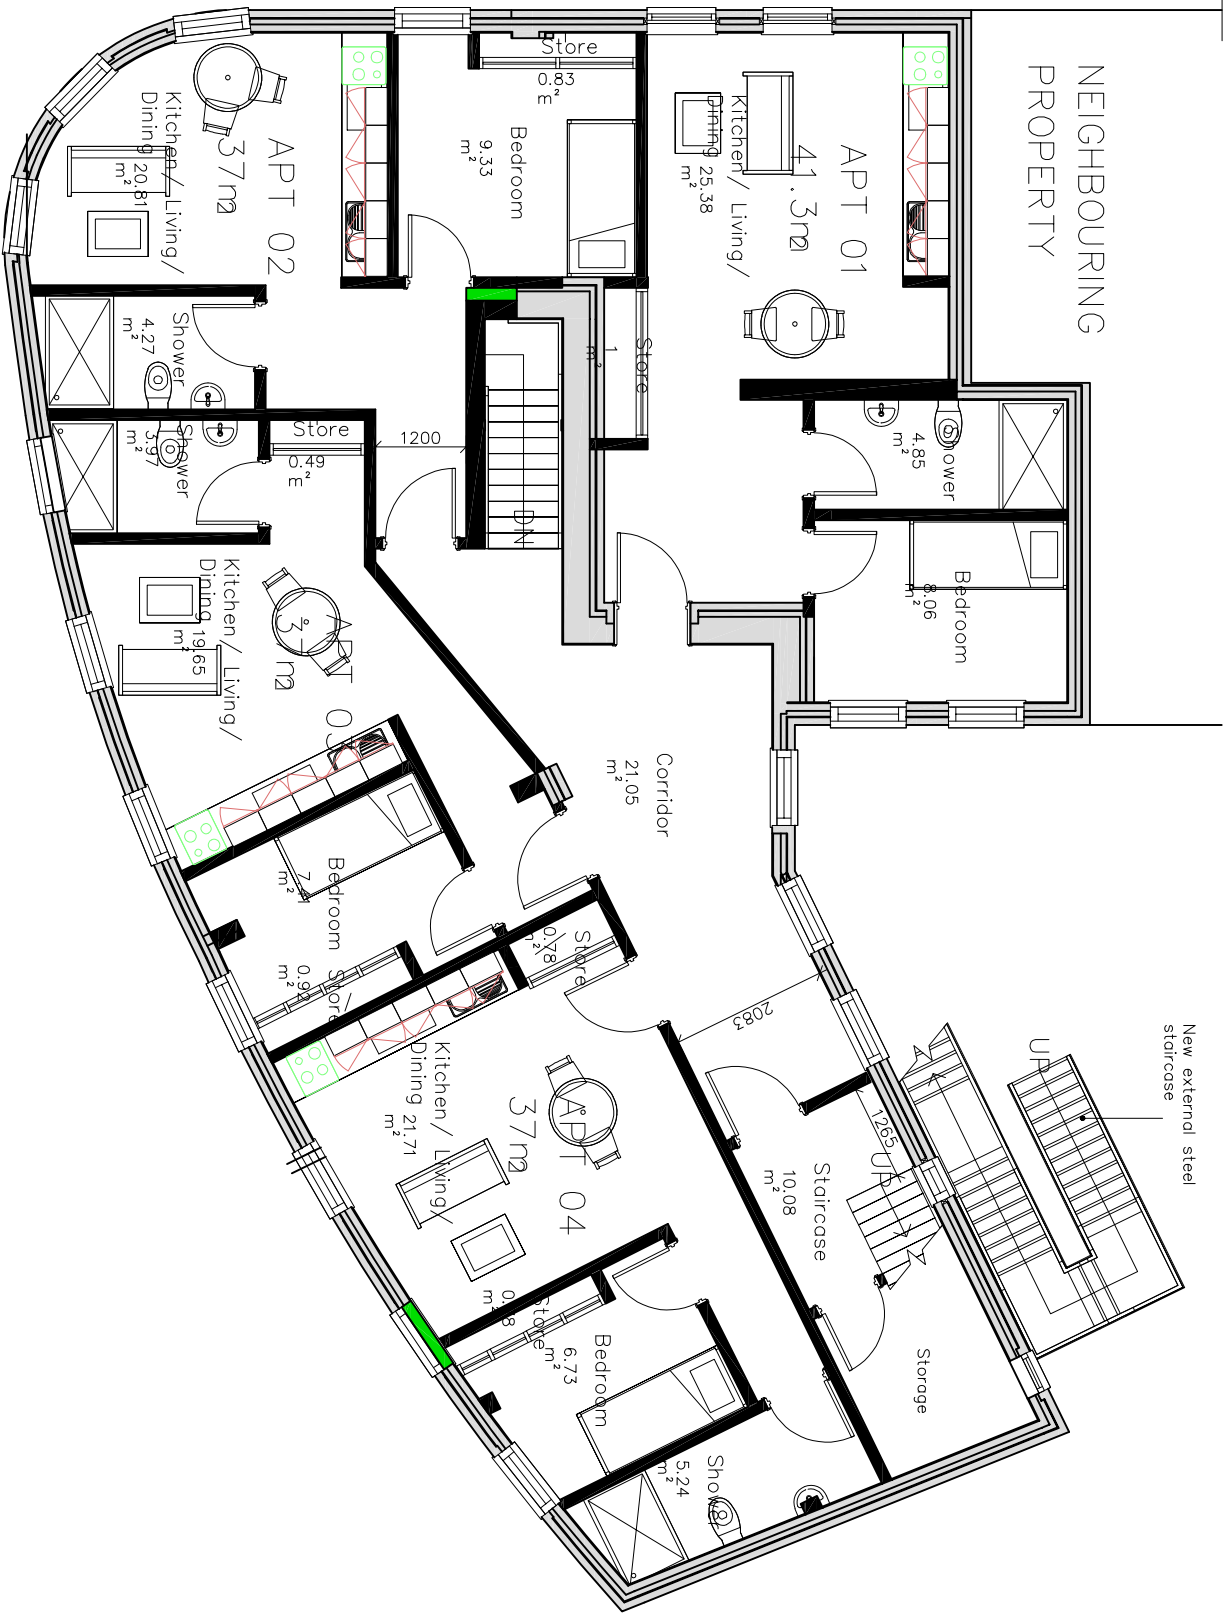


PROPOSED FIRST FLOOR PLAN
Scale 1:100

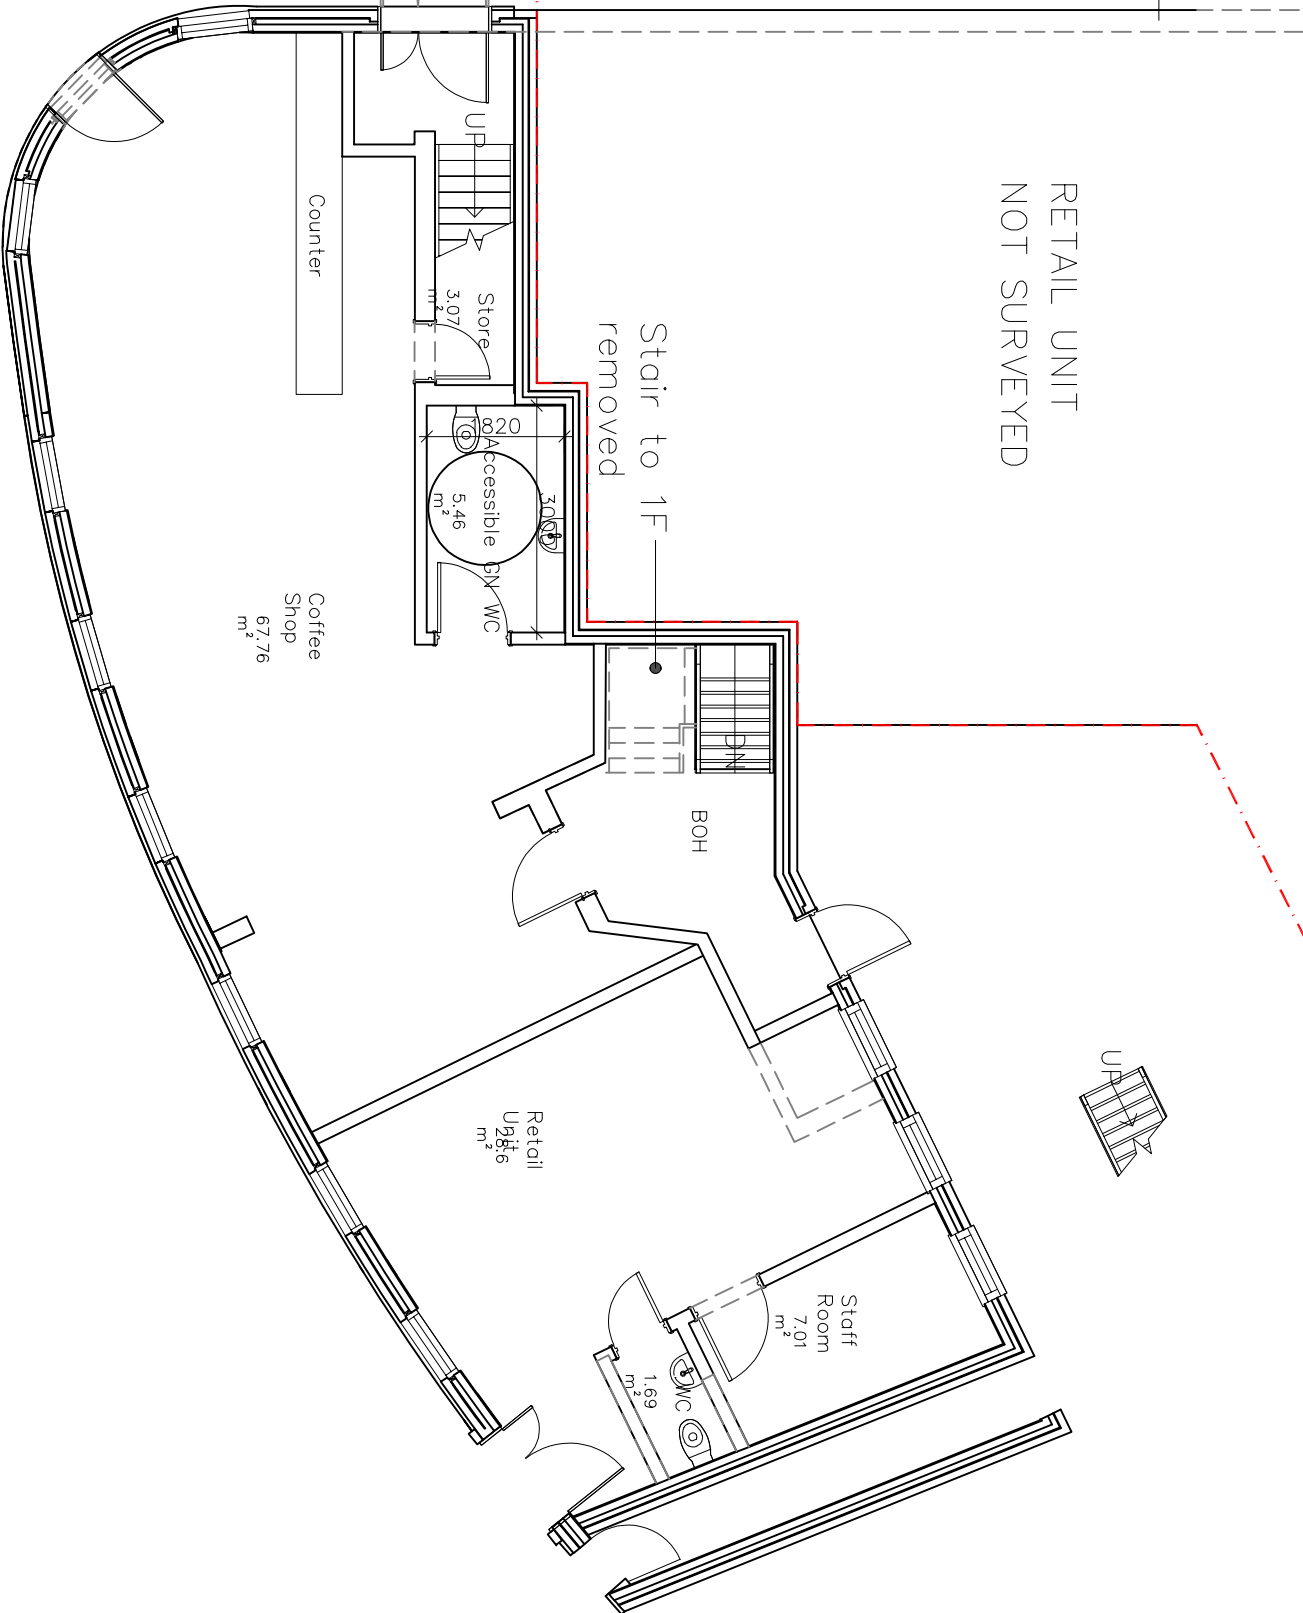


PROPOSED GROUND FLOOR PLAN
Scale 1:100



BLOCK PLAN 1:200

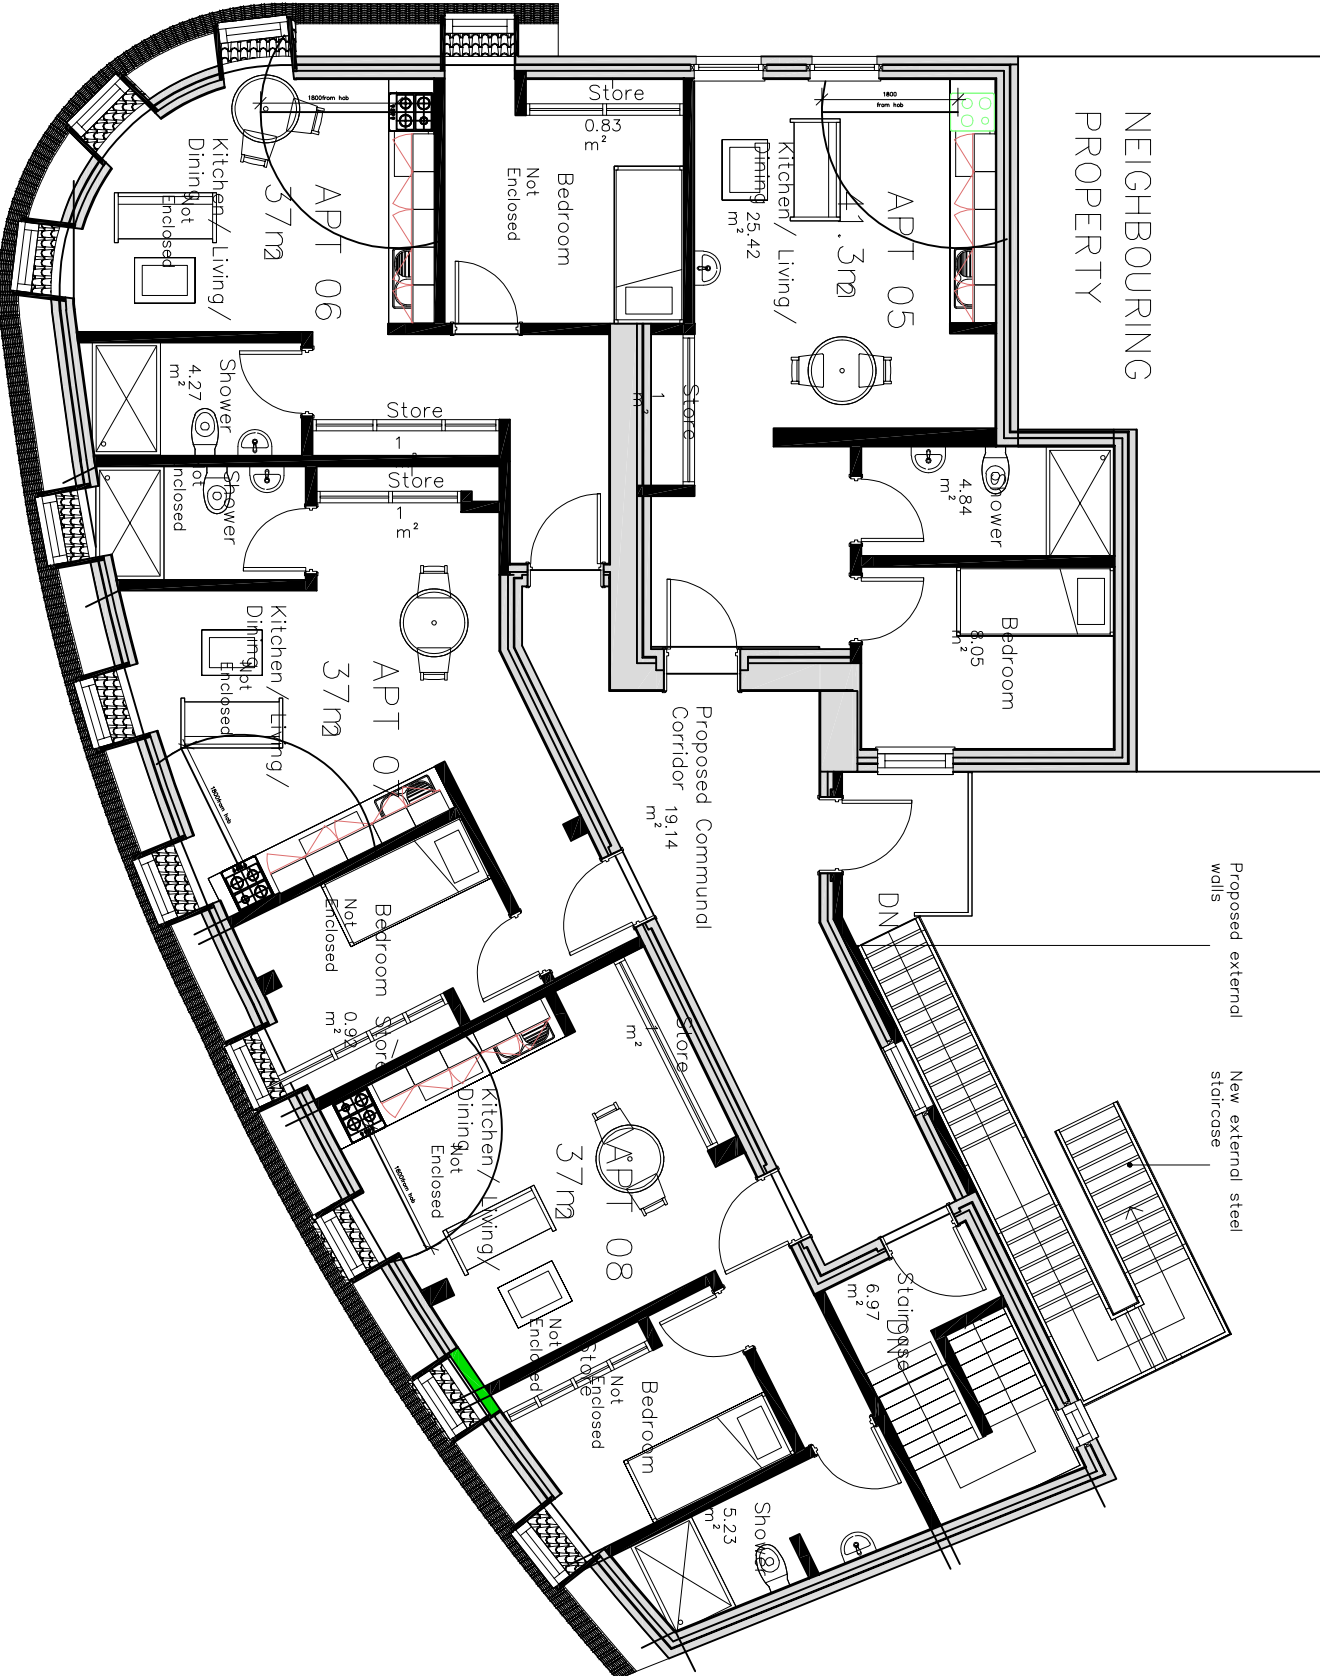

PROPOSED SECOND FLOOR PLAN
Scale 1:100

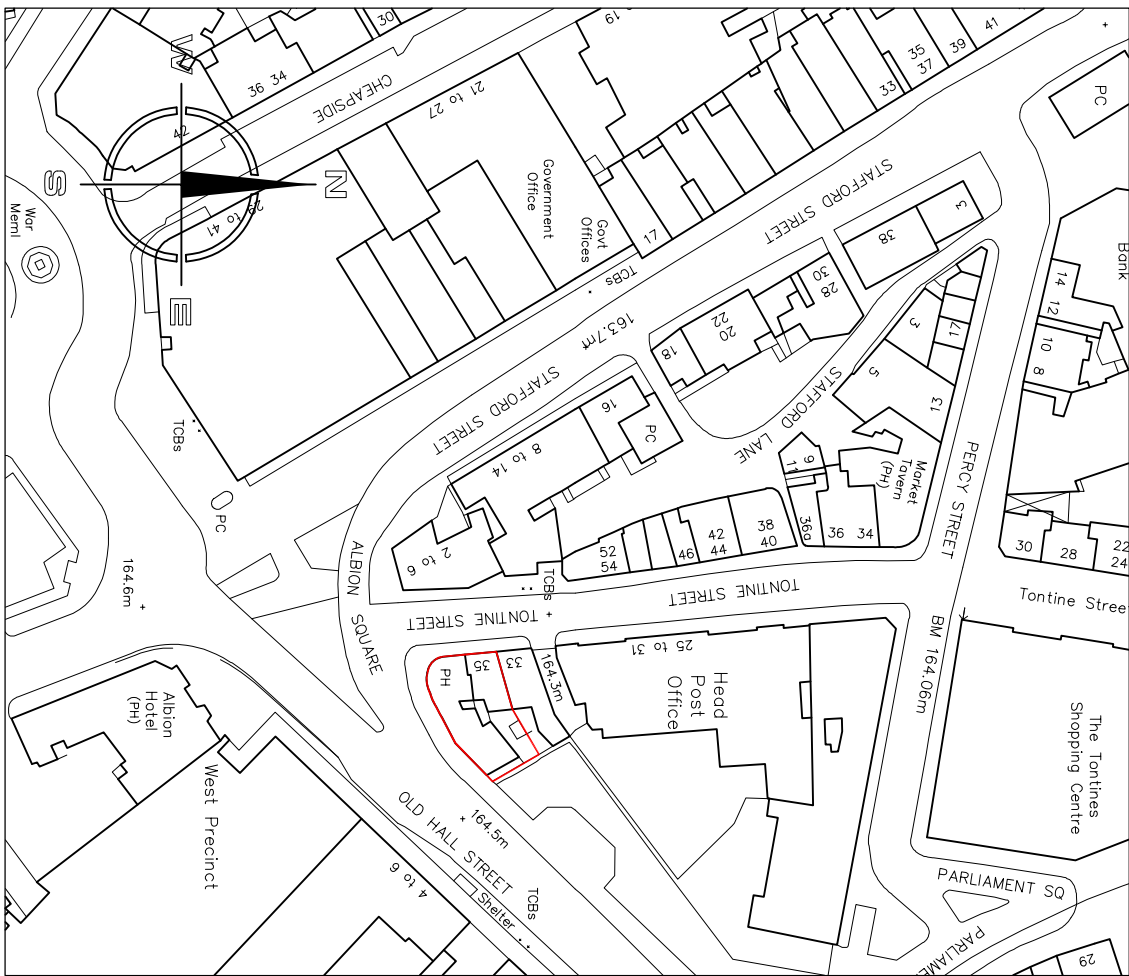

SITE LOCATION PLAN 1:1250



Architects & Development

01782 479644

info@mode-architects.co.uk
www.mode-architects.co.uk

Client A2 Developers Ltd

Project Conversion of 35 & 37
Tontine Street, Hanley,
ST1 1LX

Title Plans, Location & Block Plans
as Proposed

Status Planning			Checked
Scale	Date	Drawn	
A2 Stated	Feb '25	KJM	
Drawing No.	25 013 AL(0)10		Rev