
THIS DRAWING IS COPYRIGHT. DO NOT SCALE THIS DRAWING (EXCEPT FOR PLANNING PURPOSES)
A.D ARCHITECTURAL DESIGN CONSULTANT LTD TO BE NOTIFIED OF ANY DISCREPANCIES IN FIGURED DIMENSIONS.
CHECK ALL DISPLACEMENTS IN RELATION TO SITE MEASUREMENTS.

CIAT CHARTERED PRACTICE

E	Revised Scheme.	19/08/24
F	Biodiversity Report Notes Added.	06/12/24
G	Entrance Revisions.	22/07/25

MATERIALS


Walls -	Smooth Painted Render. Natural Stone.
Plinths -	Smooth Render.
Roofs -	Natural Slates.
Windows -	Anthracite Grey PVC-u
Doors -	Anthracite Grey PVC-u
Fascias -	Grey PVC-u
Gutters -	Black PVC-u
Downpipes -	Black PVC-u
Window Cills -	Concrete.

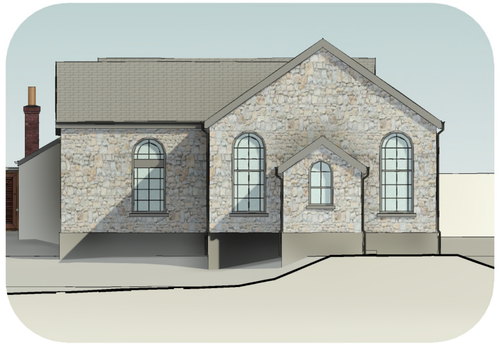


2 West Elevation



7 East Elevation

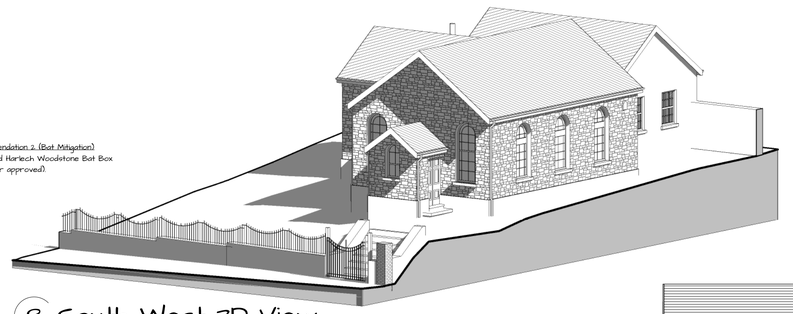


8 South West 3D View

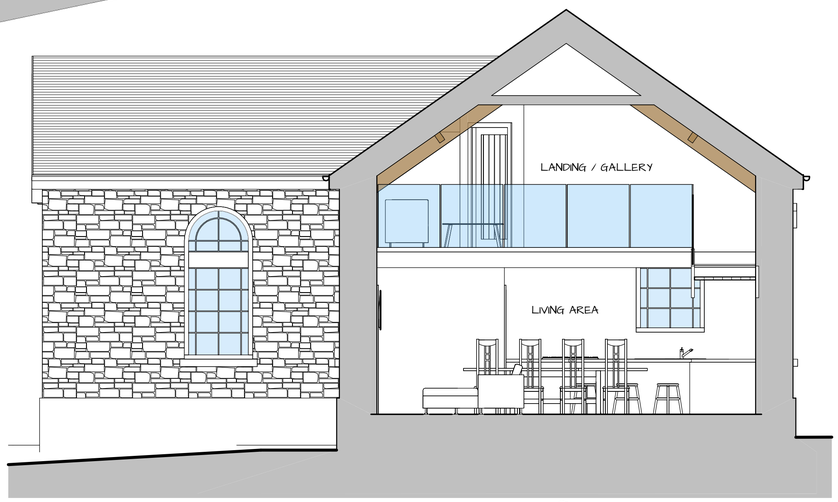


5 Typical Section

Scale 1:50
1m 5m

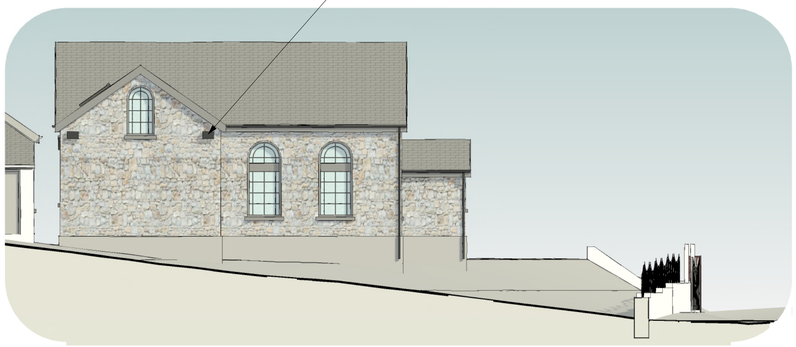


6 North Elevation


Scale 1:100
1m 10m

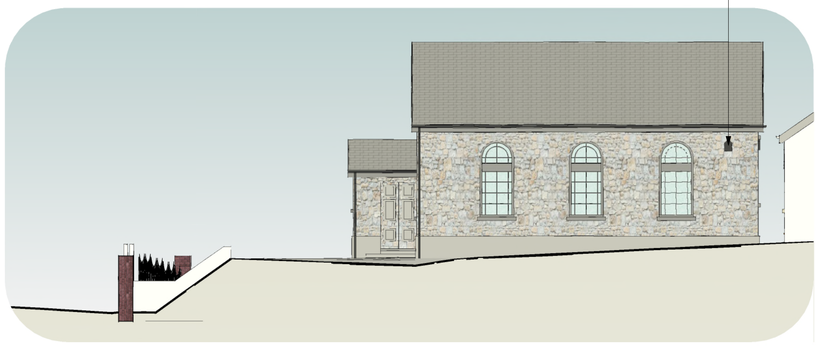


4 South Elevation

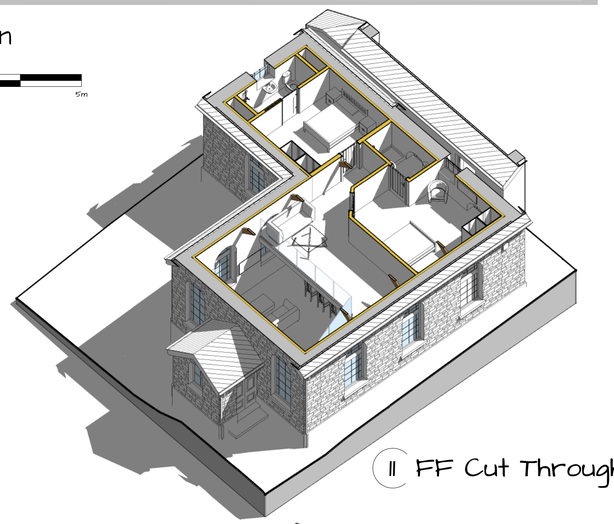

11 FF Cut Through

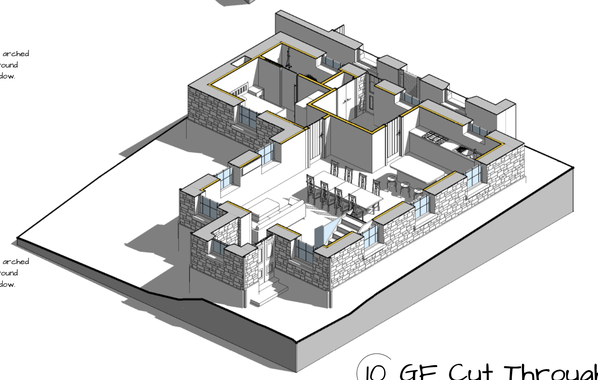


10 GF Cut Through

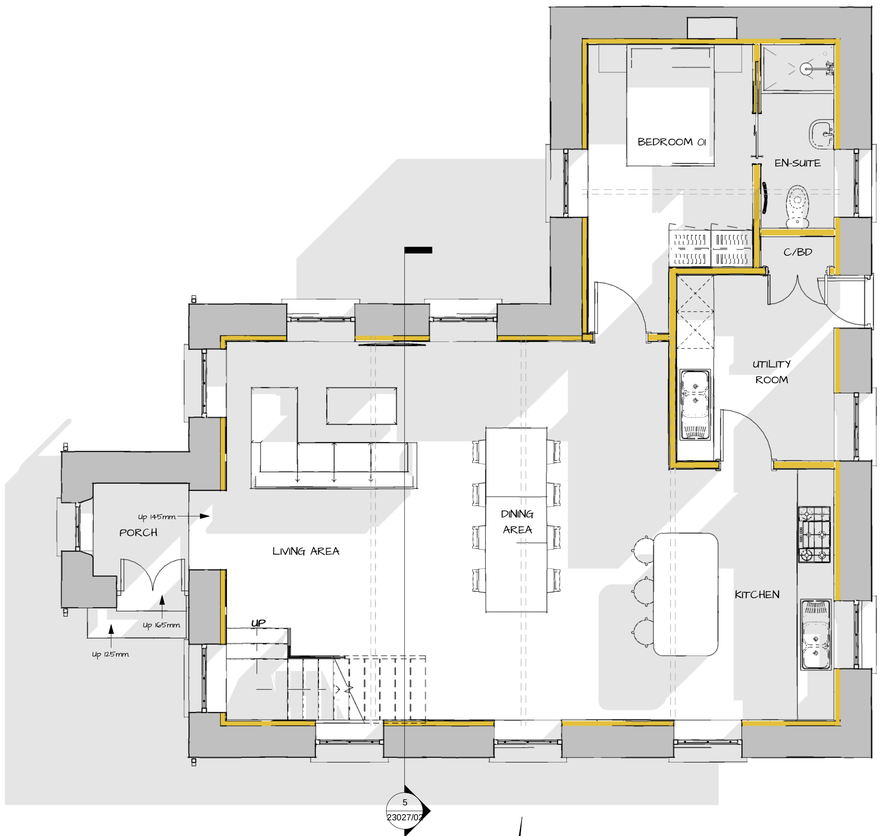

1 Ground Floor Layout - 84m²

Scale 1:50
1m 5m

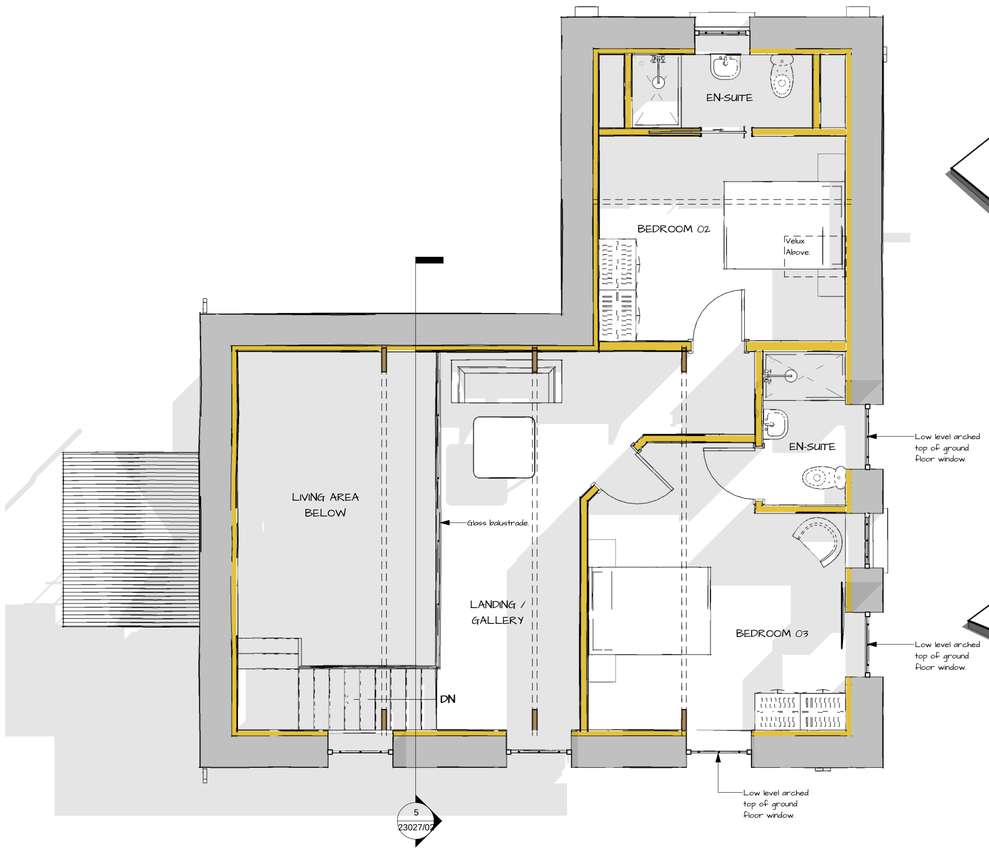

9 First Floor Layout - 60m²

ARCHITECTURAL DESIGN CONSULTANTS LTD

Ebenezer Chapel, Fforest, Swansea, SA4 8QG.

Proposed Layout. Date: 16/08/2024

Drawn by: LLB Page Size: A1 Drawing No: 23027/02 Rev: G