

4 Proposed Side Elevation (towards Telephone Exchange - SW)
Scale: 1:100




5 Proposed Front Elevation (towards the High Street - SE)
Scale: 1:100




6 Proposed Side Elevation (towards the hedgeline - NE)
Scale: 1:100




7 Proposed Rear Elevation (towards the field - NW)
Scale: 1:100

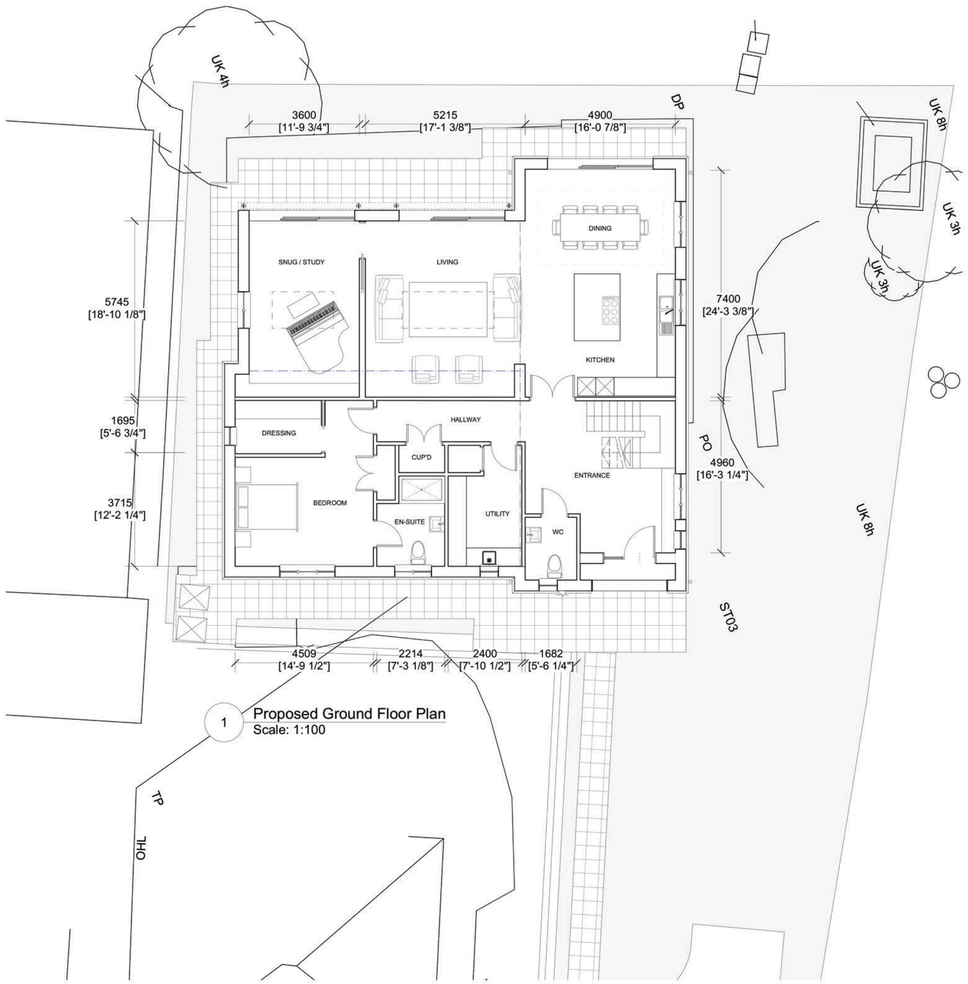


1 Proposed Ground Floor Plan
Scale: 1:100

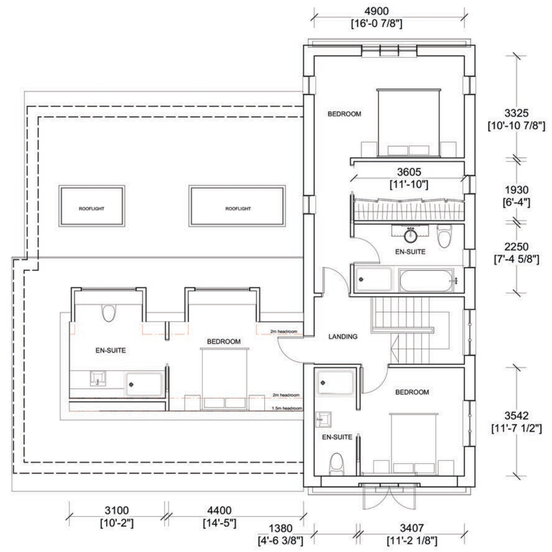

2 Proposed First Floor Plan
Scale: 1:100

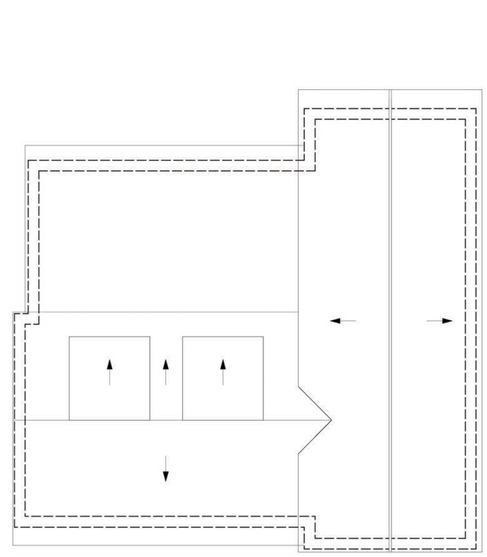

3 Proposed Roof Plan
Scale: 1:100

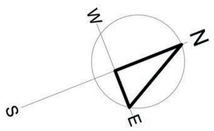

0 5 10 15 20m
scale 1:100 at A1

Gross Internal Areas

Ground Floor -	167.2 sq m	*1799 sq.ft*
First Floor -	94.8 sq m	*1020 sq.ft*
Total -	262 sq m	*2819 sq.ft*

REVISION	DESCRIPTION	DATE	DRAWN	CHECK
C	Detail modifications following meeting with CBC Planning Officer, Heritage Officers and Urban Designer.	10.07.2017	SST	CW
B	Original plan modified and traditionally elevated.	23.06.2017	SST	CW
A	Dutch barn design.	19.06.2017	SST	CW

DRAWING ISSUE STATUS: PRELIMINARY; FEASIBILITY / SKETCH ■; PLANNING APPLICATION; BUILDING REGULATION APPLICATION; TENDER; CONSTRUCTION; RECORD / "AS BUILT"; OTHER

TITLE: Proposed Plans and Elevations
PROJECT: PROPOSED DWELLING, WEST END GARAGE, HIGH STREET, DEDHAM, ESSEX, CO7 6HL
CLIENT: Colborn Ltd
JOB NO: 5051
DRG NO: PA04_C
REV:
SCALE @ SIZE: 1:100 @ A1
DATE: JUN-17
DRAWN: SST
CHECK: CW

WINCER KIEVENAAR
Chartered Architects
MARKET PLACE HADLEIGH IPSWICH SUFFOLK IP7 5DN T:01473 827992
E:enquiries@wkparchitects.co.uk

RIBA Chartered Practice

Copyright ©Wincer Kievenaar Architects Limited
Do not scale from drawings; work to figured dimensions only.