
NOTES

ALL DIMENSIONS TO BE CHECKED ON SITE.


DO NOT SCALE FROM THIS DRAWING EXCEPT FOR THE PURPOSES OF LOCAL AUTHORITY PLANNING

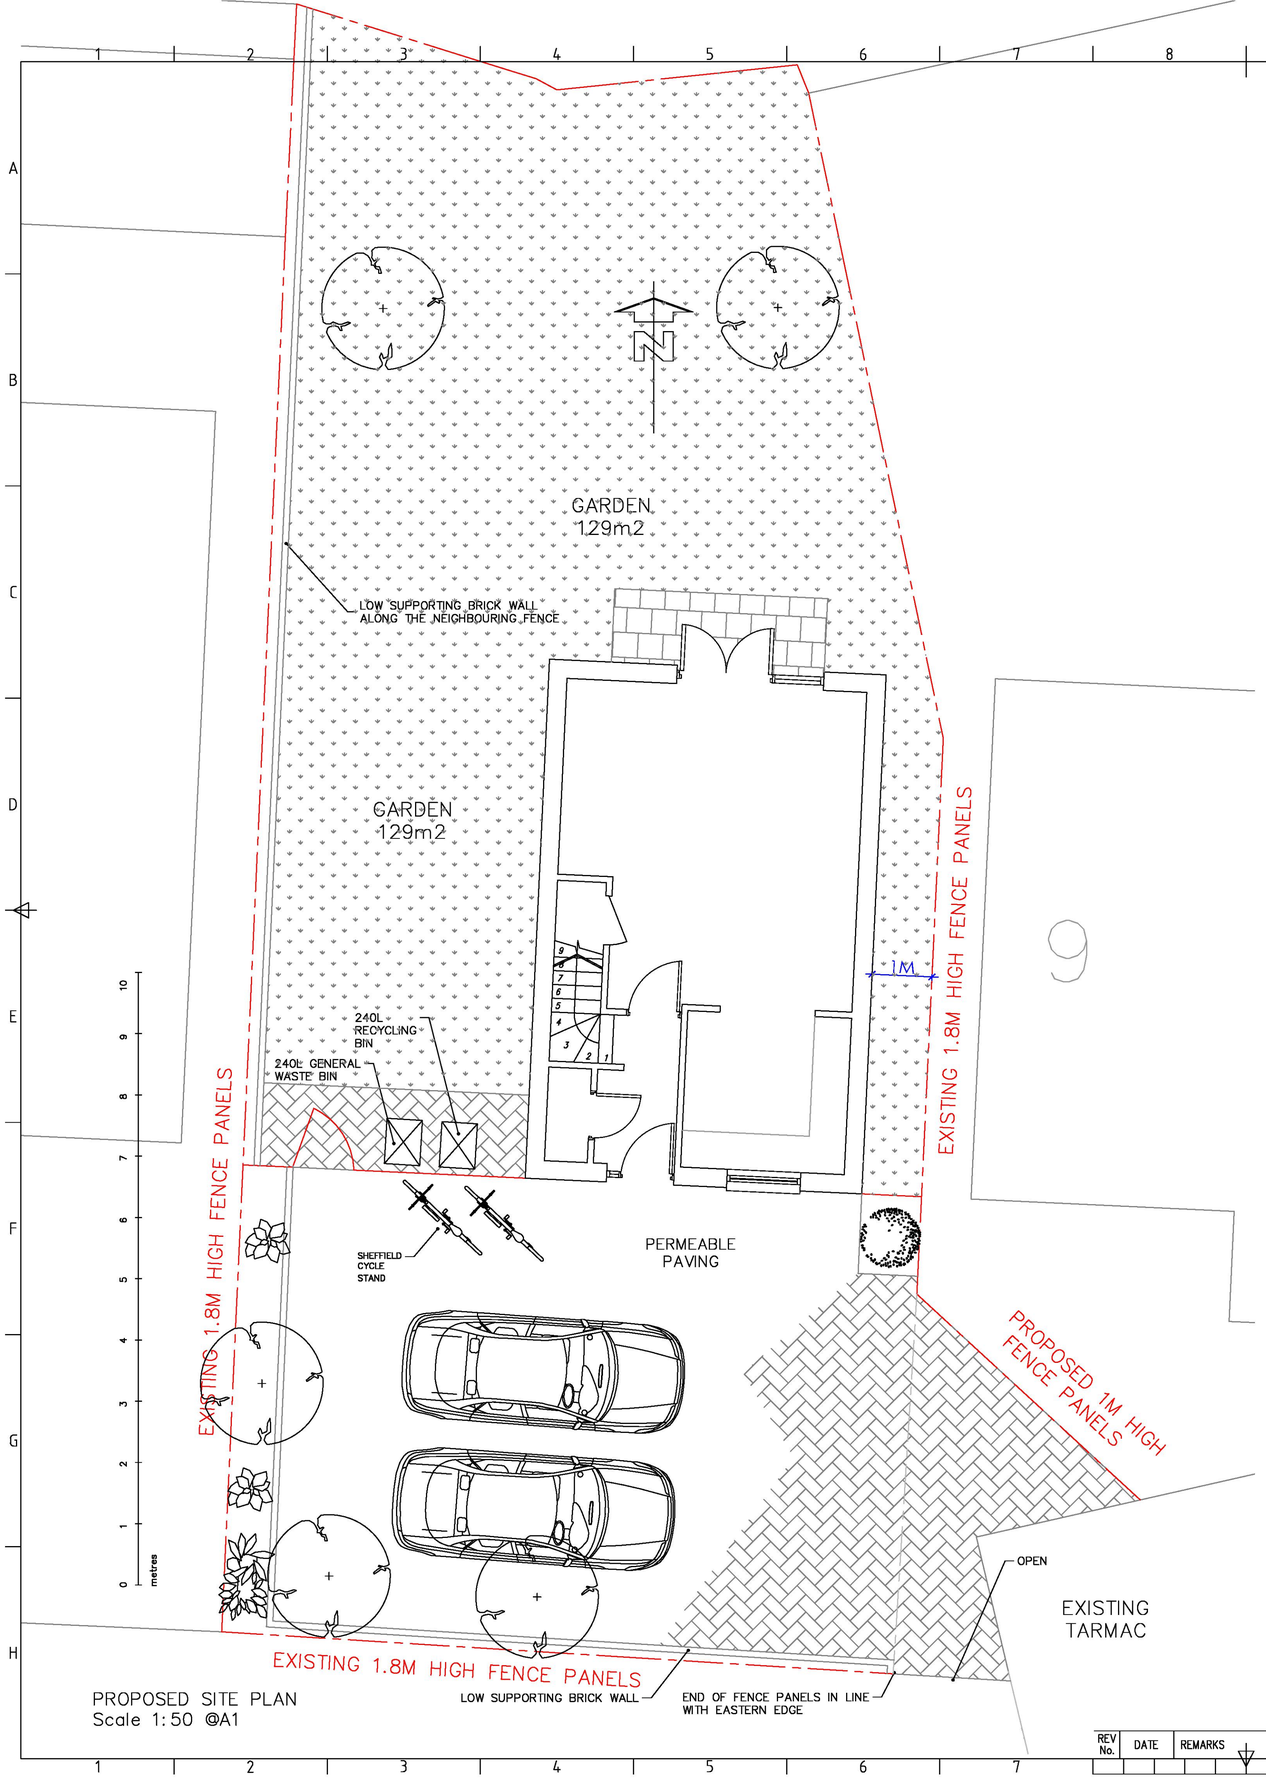

PROPOSED SITE PLAN
Scale 1:50 @A1



PROPOSED STREET SCENE
Scale 1:100 @A1

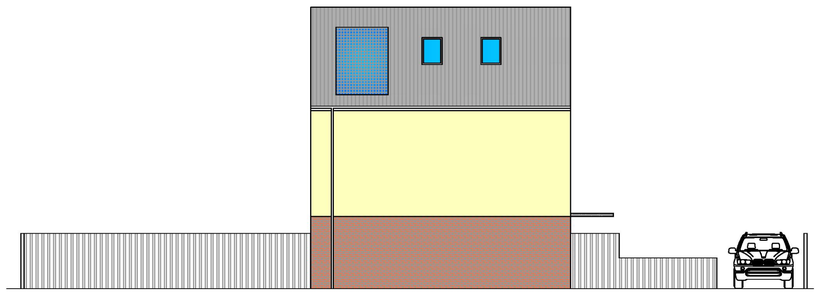

PROPOSED LONG SITE SECTION
Scale 1:100 @A1

REV No.	DATE	REMARKS

Design & Construction Consulting Ltd

E: office@yesconsultingltd.co.uk
T: 07833 327550

Client	
Job Title	Plot 9A College Gardens Rochford SS4 1YL
Drawing Title	Proposed Plans
Scale	
Sheet size	A1
Date	
Drn. by	
Drg. No.	PL03
Rev.	