

NOTES

ALL DIMENSIONS TO BE CHECKED ON SITE.


DO NOT SCALE FROM THIS DRAWING EXCEPT FOR THE PURPOSES OF LOCAL AUTHORITY PLANNING

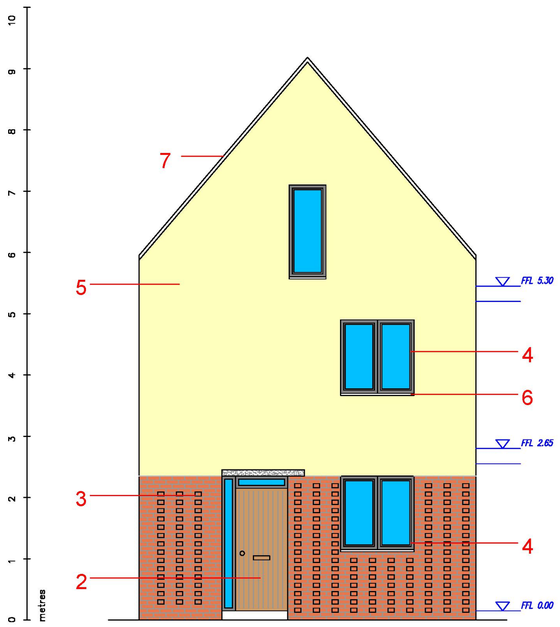

PROPOSED FRONT ELEVATION
Scale 1:50 @A1

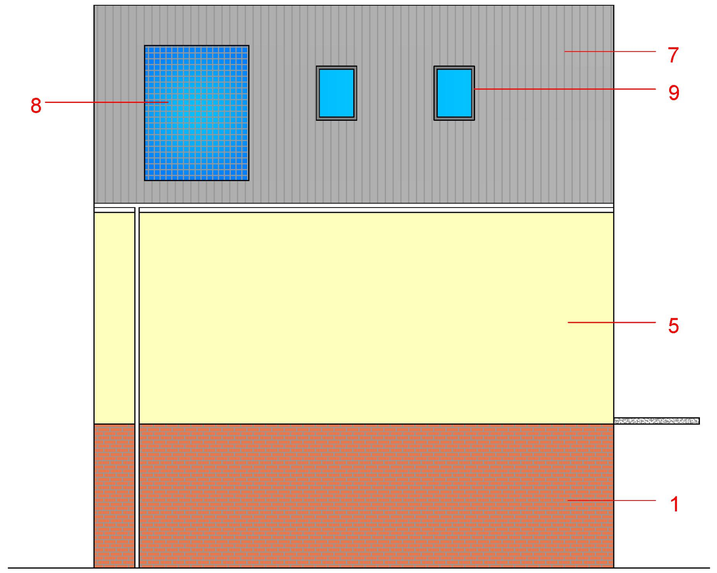


PROPOSED FLANK ELEVATION
Scale 1:50 @A1

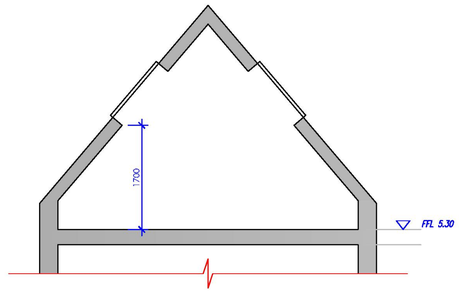


PROPOSED SECTION THROUGH LOFT
Scale 1:50 @A1

1. Soft red facing brickwork, light grey mortar, with 'bucket handle' pointing
2. Front door – hardwood
3. Soft red facing brickwork – protruding bond
4. uPVC windows – colour to match neighbouring properties
5. Self cleaning render – colour to match neighbouring properties
6. Reconstituted stone window cill – colour TBC
7. Natural/ fibre cement slate roof tiles
8. Photovoltaic panels
9. Velux windows

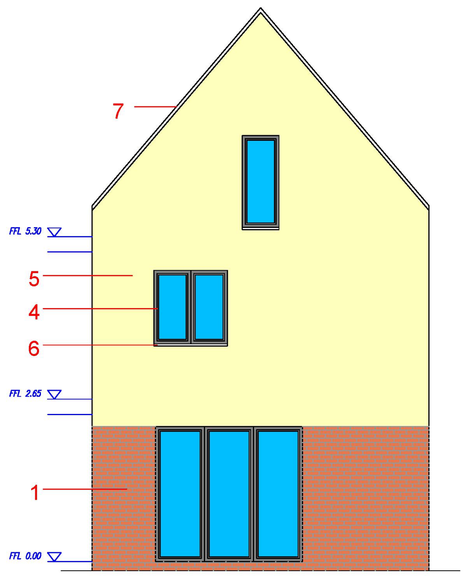

PROPOSED REAR ELEVATION
Scale 1:50 @A1

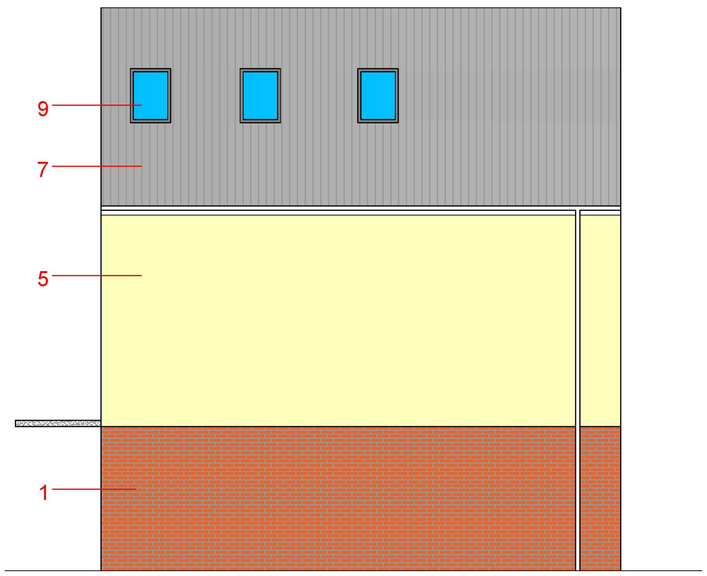

PROPOSED FLANK ELEVATION
Scale 1:50 @A1

REV No.	DATE	REMARKS

Design & Construction Consulting Ltd

E: office@yesconsultingltd.co.uk
T: 07833 327550

Client

Job Title
Plot 9A College Gardens
Rochford
SS4 1YL

Drawing Title
Proposed Elevations

Scale 1:	Sheet size A1
Date	Drn. by

Drg. No. PL02 | Rev.