


NORTH ELEVATION. FROM CAR PARK.




EAST ELEVATION




WEST ELEVATION

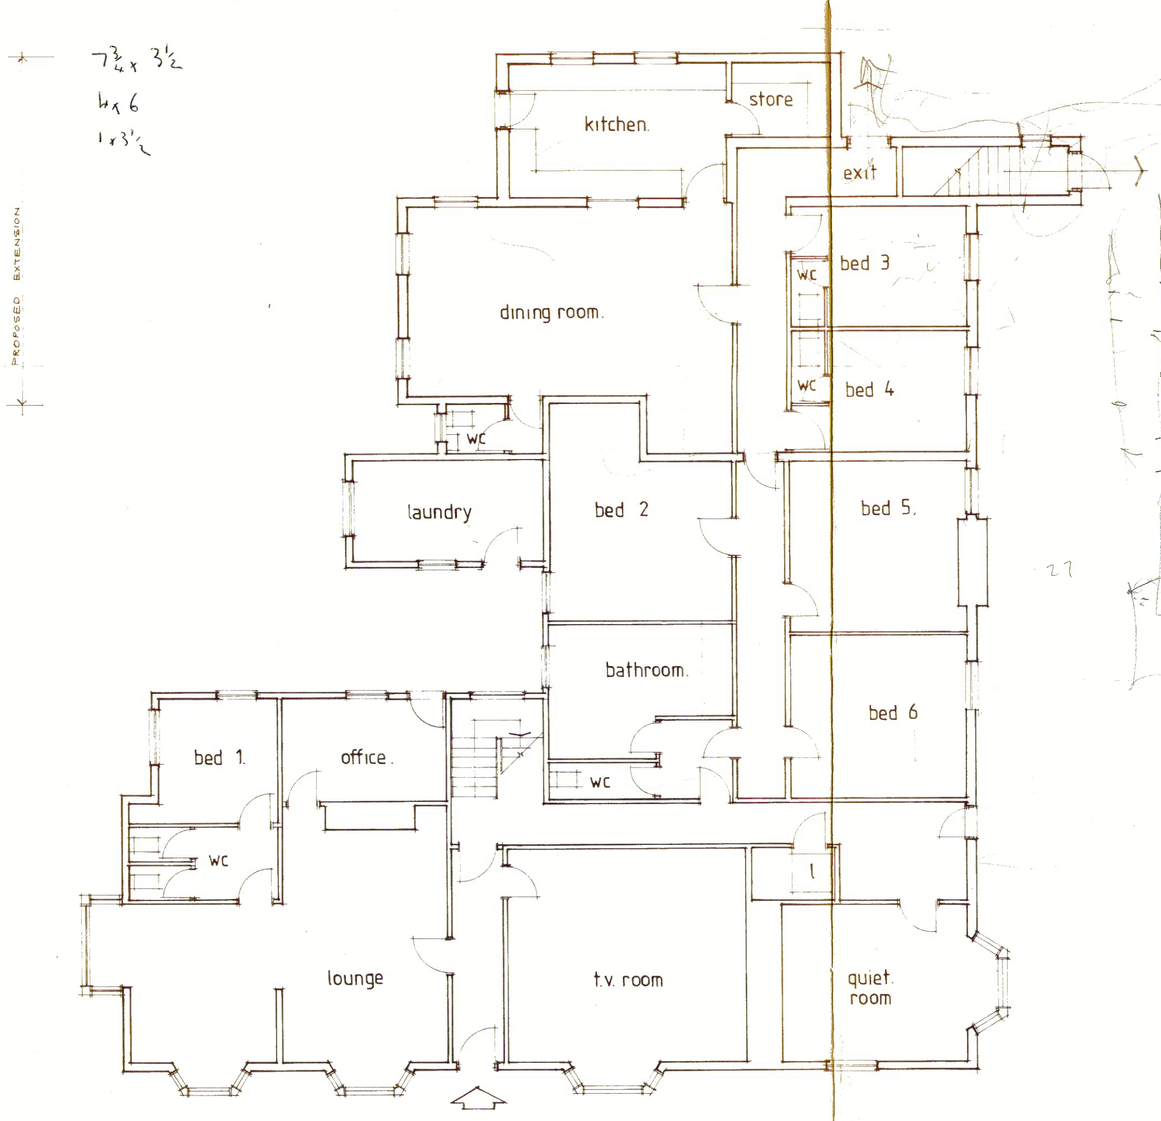

GROUND FLOOR

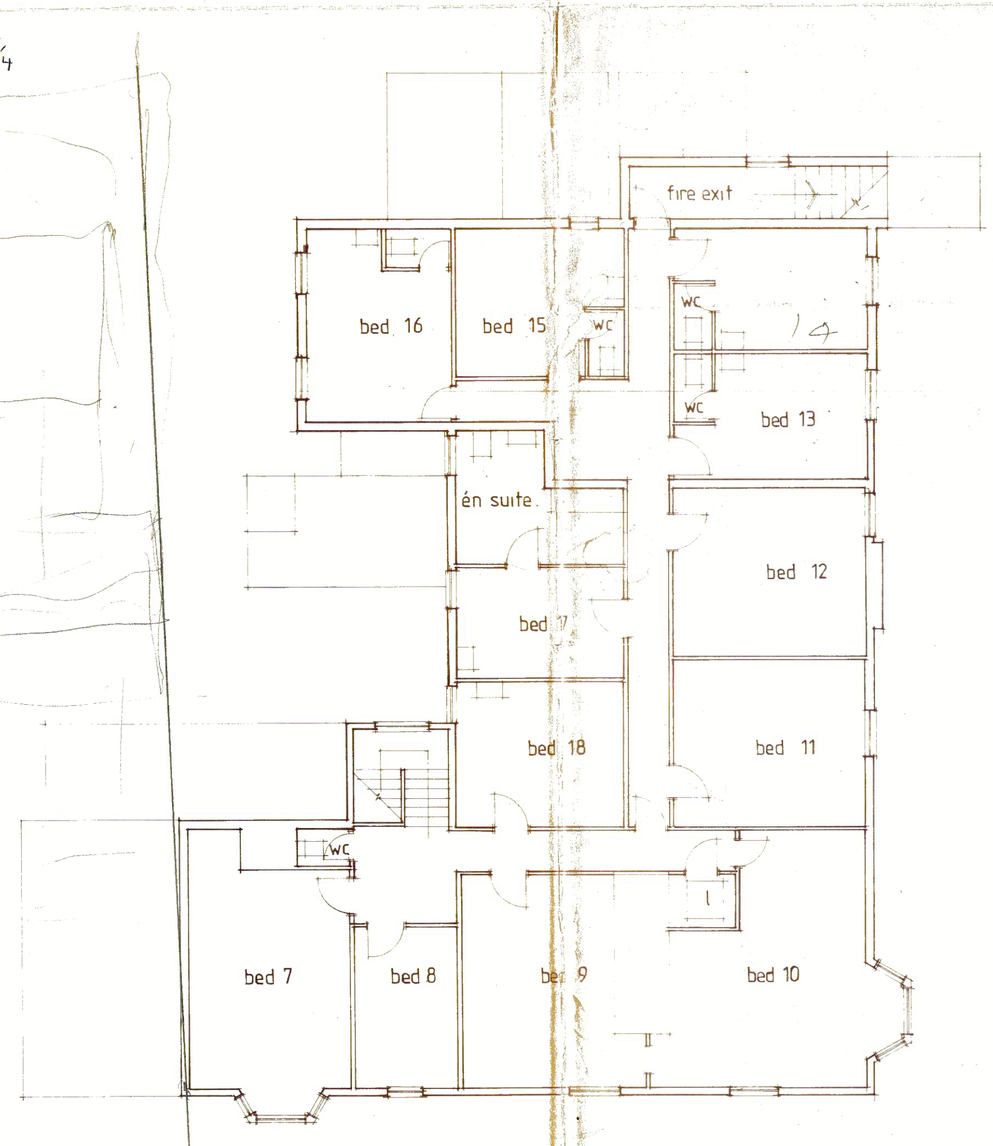

FIRST FLOOR

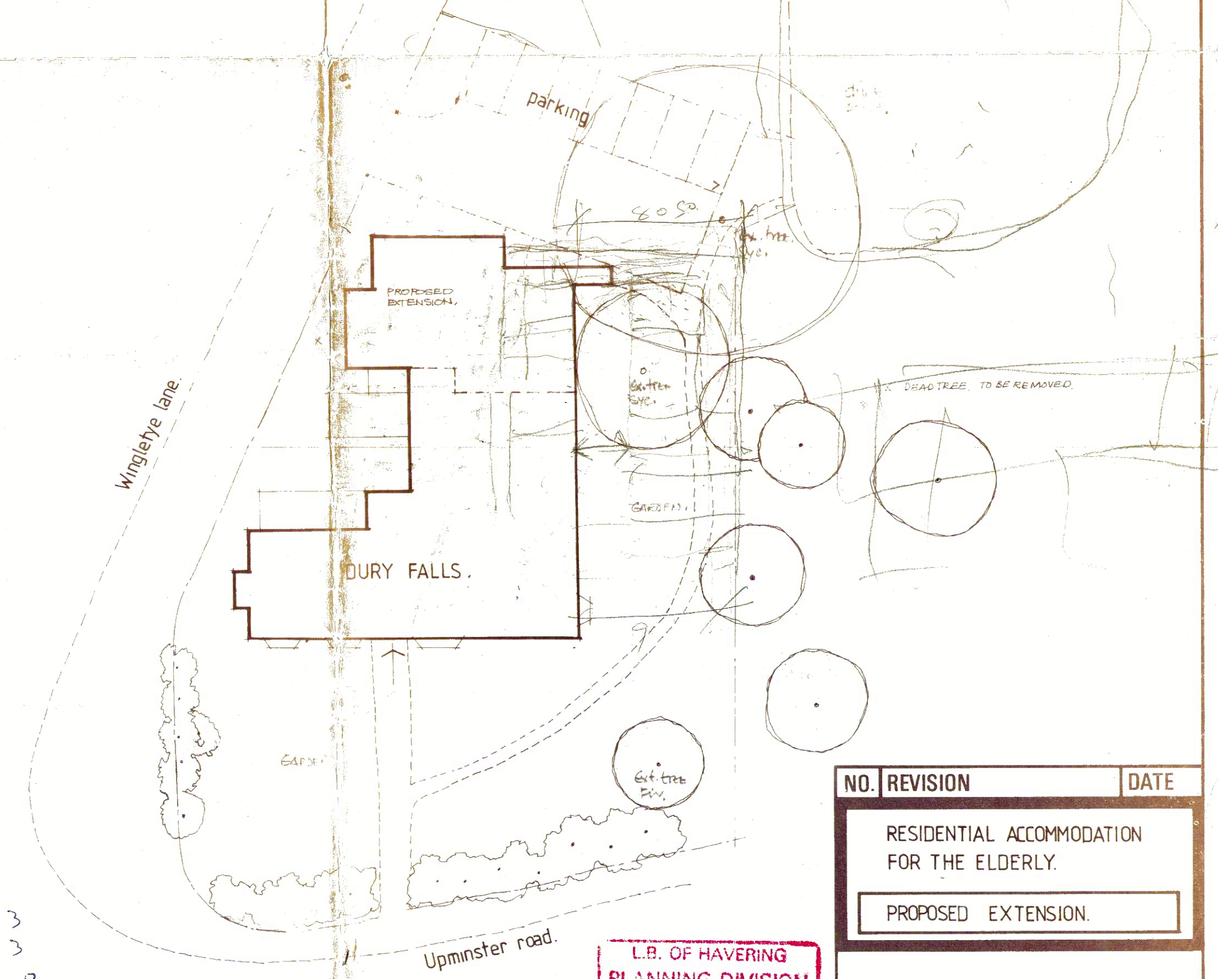

SITE PLAN scale 1: 250

1¼ x 2 = 3
3 x 1 = 3
2 x ¼ = ½
6¼
13 / 250

5+OE + TO BE REPORTED IMMEDIATELY TO ARCHITECT FOR DECISION. FIGURED DIMENSIONS TO BE CHECKED ON SITE. DIFFERENCES BETWEEN THIS DRAWING & BILLS OF QUANTITIES, CONSULTANTS DETAILS ETC., TO BE REPORTED TO ARCHITECT IN WRITING FOR DECISION.

NO.	REVISION	DATE

RESIDENTIAL ACCOMMODATION FOR THE ELDERLY.

PROPOSED EXTENSION.

DURY FALLS, HORNCHURCH.

L.B. OF HAVERING PLANNING DIVISION

Date Rec'd	14 FEB 1984
DBPO	
ABPO	LP
CAO	DC

OXLEY CHERRY ASSOCIATES
CHARTERED ARCHITECTS + PLANNING CONSLT.
1, ST. THOMAS' ROAD, BRENTWOOD, ESSEX.
TEL. BRENTWOOD 227565

SCALE 1:100
DRAWN BY MGL
DATE FEB 8 84

DRAWING NO. 206 / 5.

COPYRIGHT RESERVED AND NOT TO BE USED WITHOUT AUTHORS CONSENT.

H. & G. 4006-682T