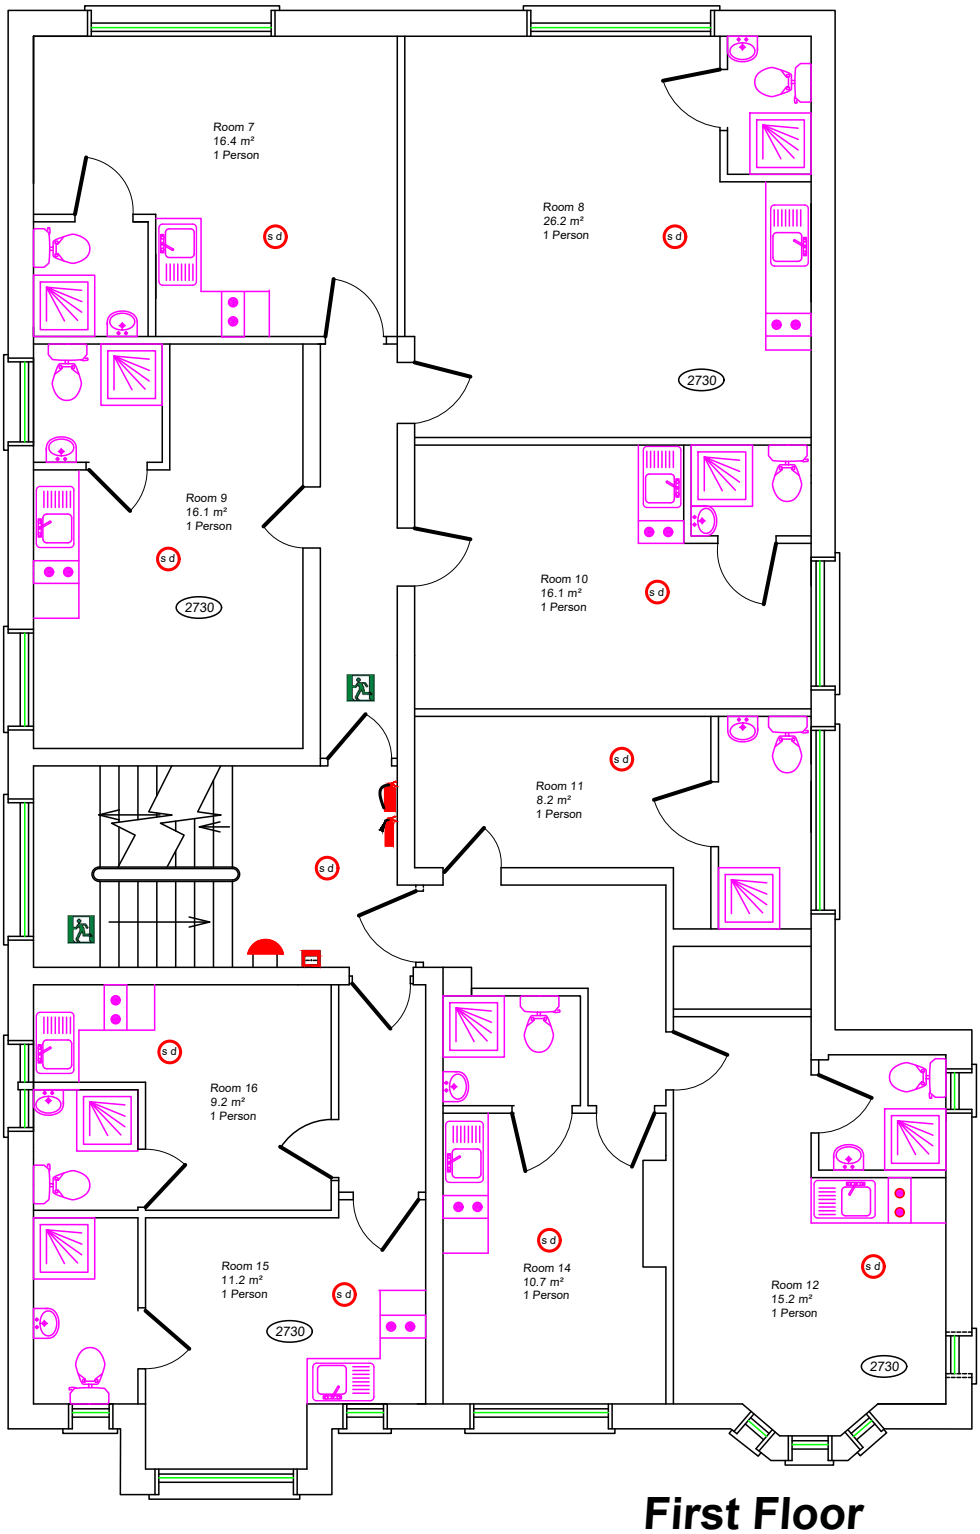

First Floor

RICS

Item	First Floor Plan	Scale	1:100 @ A4	robsonwalsh
		Date	14 Dec '22	
Site	43 Corfton Road, Ealing, London W5 5TA	Dwg No.	6981-6	Chartered Surveyors
		Drawn	MDW	Survey House, 19F Park Parade, London, NW10 4JH
Client	Knightcroft Ltd			www.robsonwalsh.com
				©