
king Harry St

A1

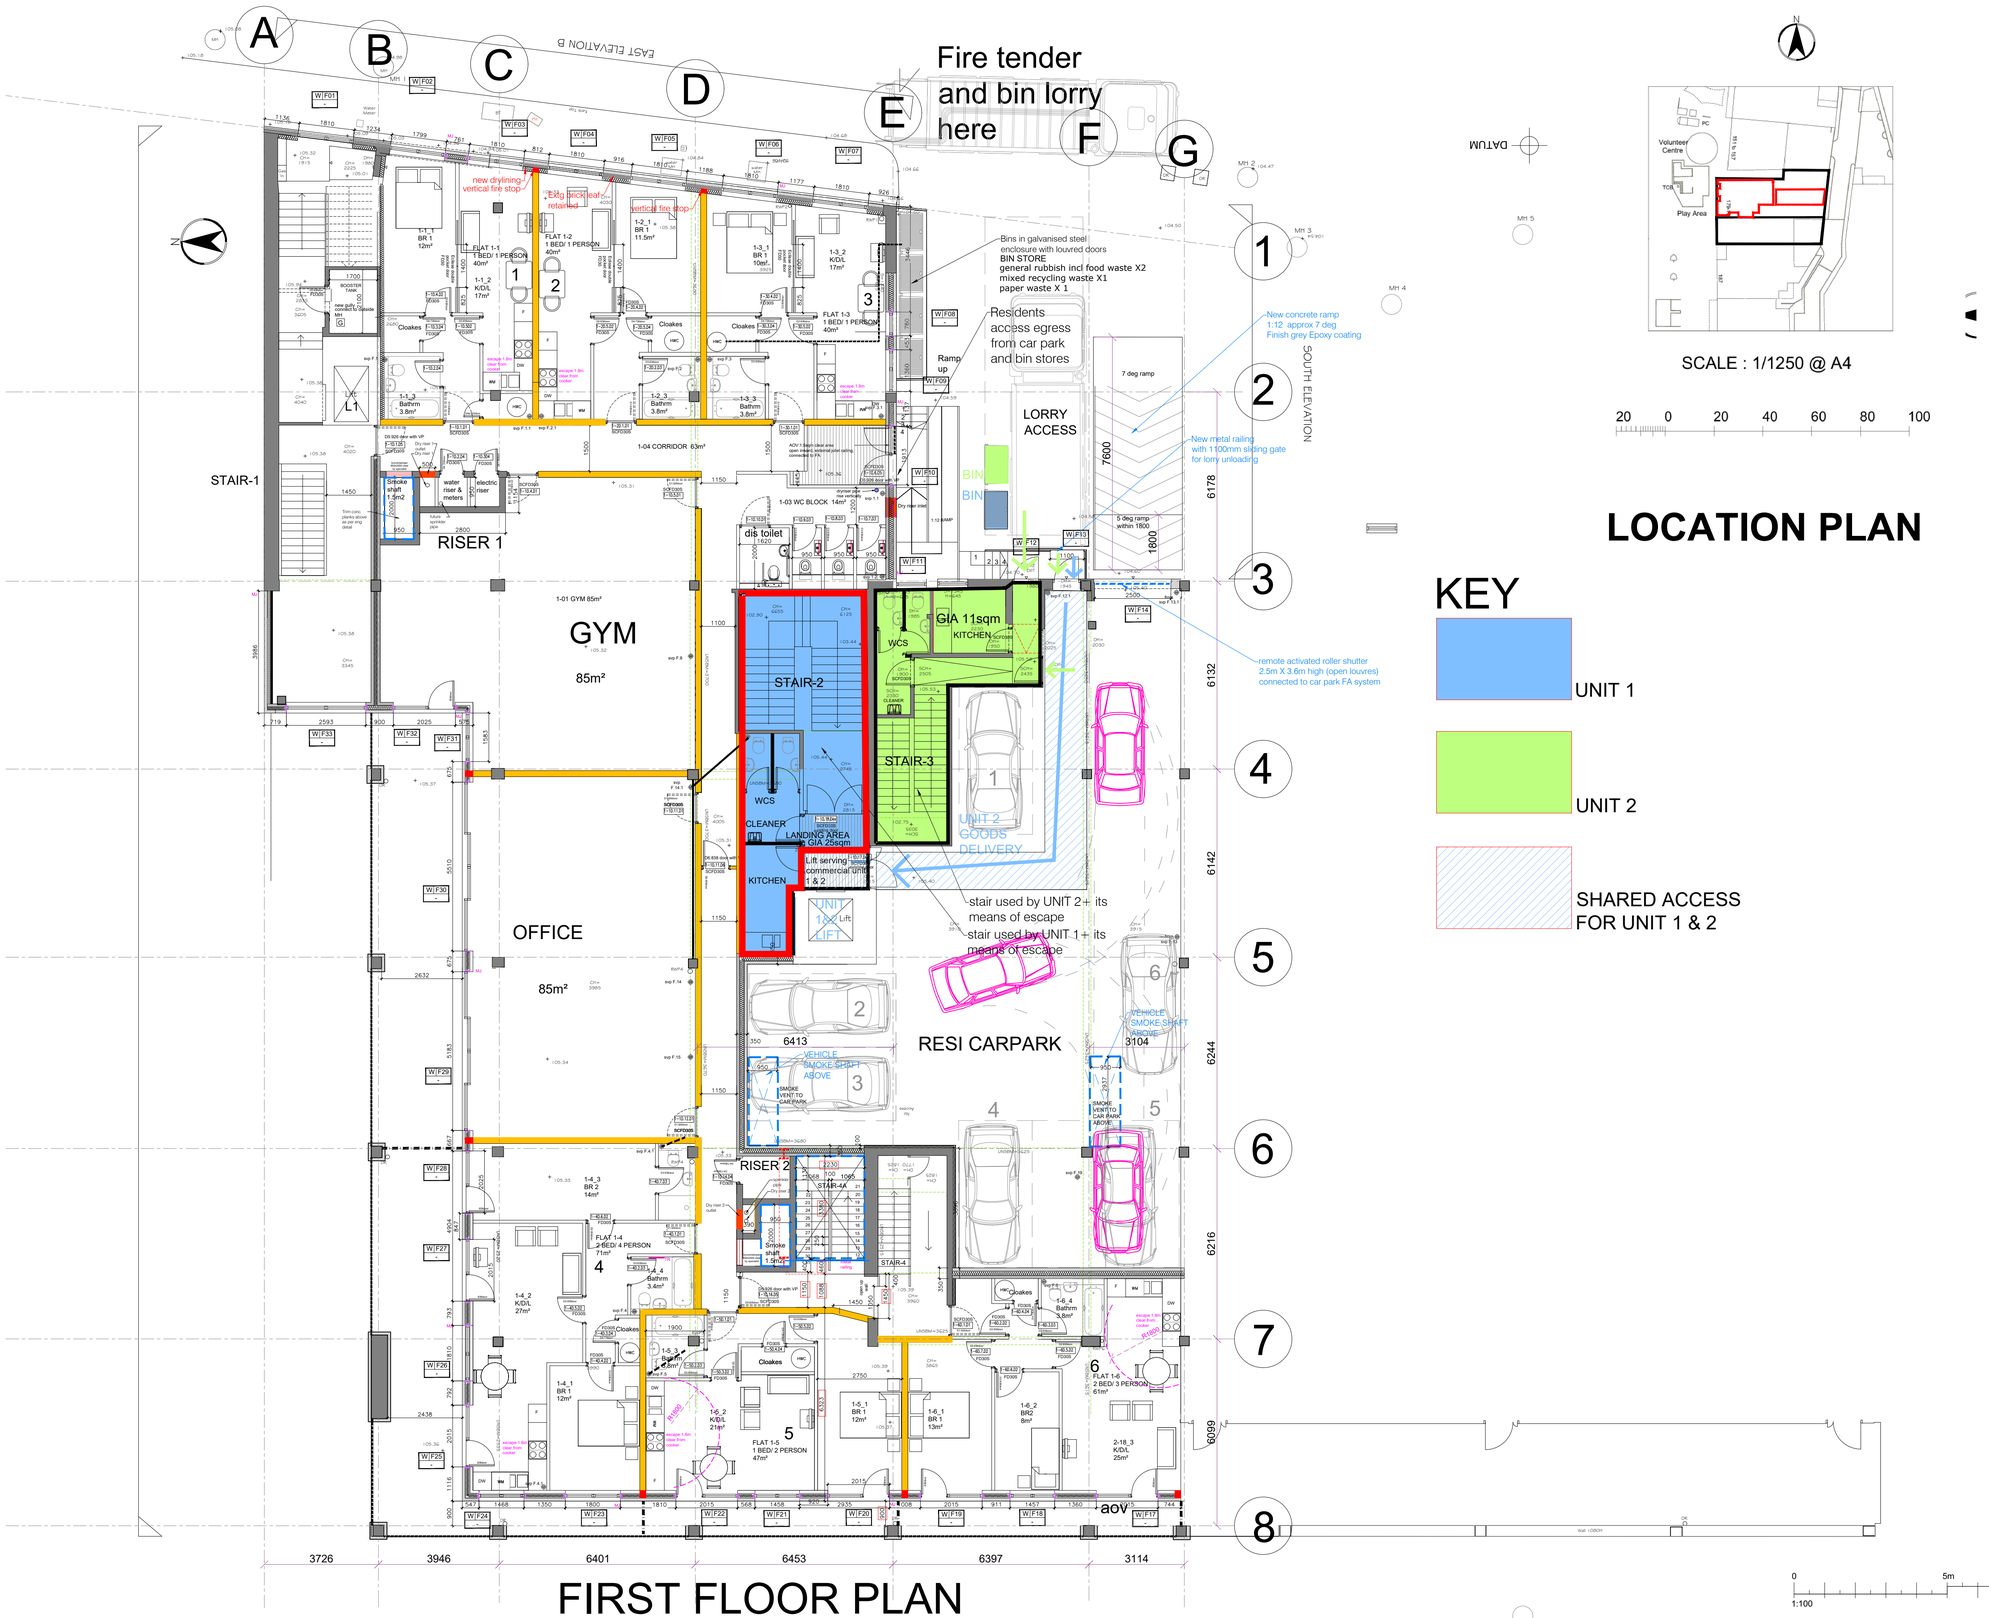

FIRST FLOOR PLAN

LOCATION PLAN

KEY

UNIT 1

UNIT 2

SHARED ACCESS FOR UNIT 1 & 2

0 5m 10m
1:100

LEASE PLAN

VOGUEPAC
10, Albyfield,
Bickley
Bromley BR1 2HZ

Tel: 07896474608
lewan somachandra architect

Project No
24.07

Client
PNS Hemel Hemstead Ltd

Project
Marlowes, Hemel Hemstead

Title
PROPOSED FIRST FLOOR

Status	Date	Scale
PRELIMINARY	FEB26	1:100@A1 1:200@A3

Drawing No
PP02

Rev
-

CAD FILE REF: Delacourt-CAD