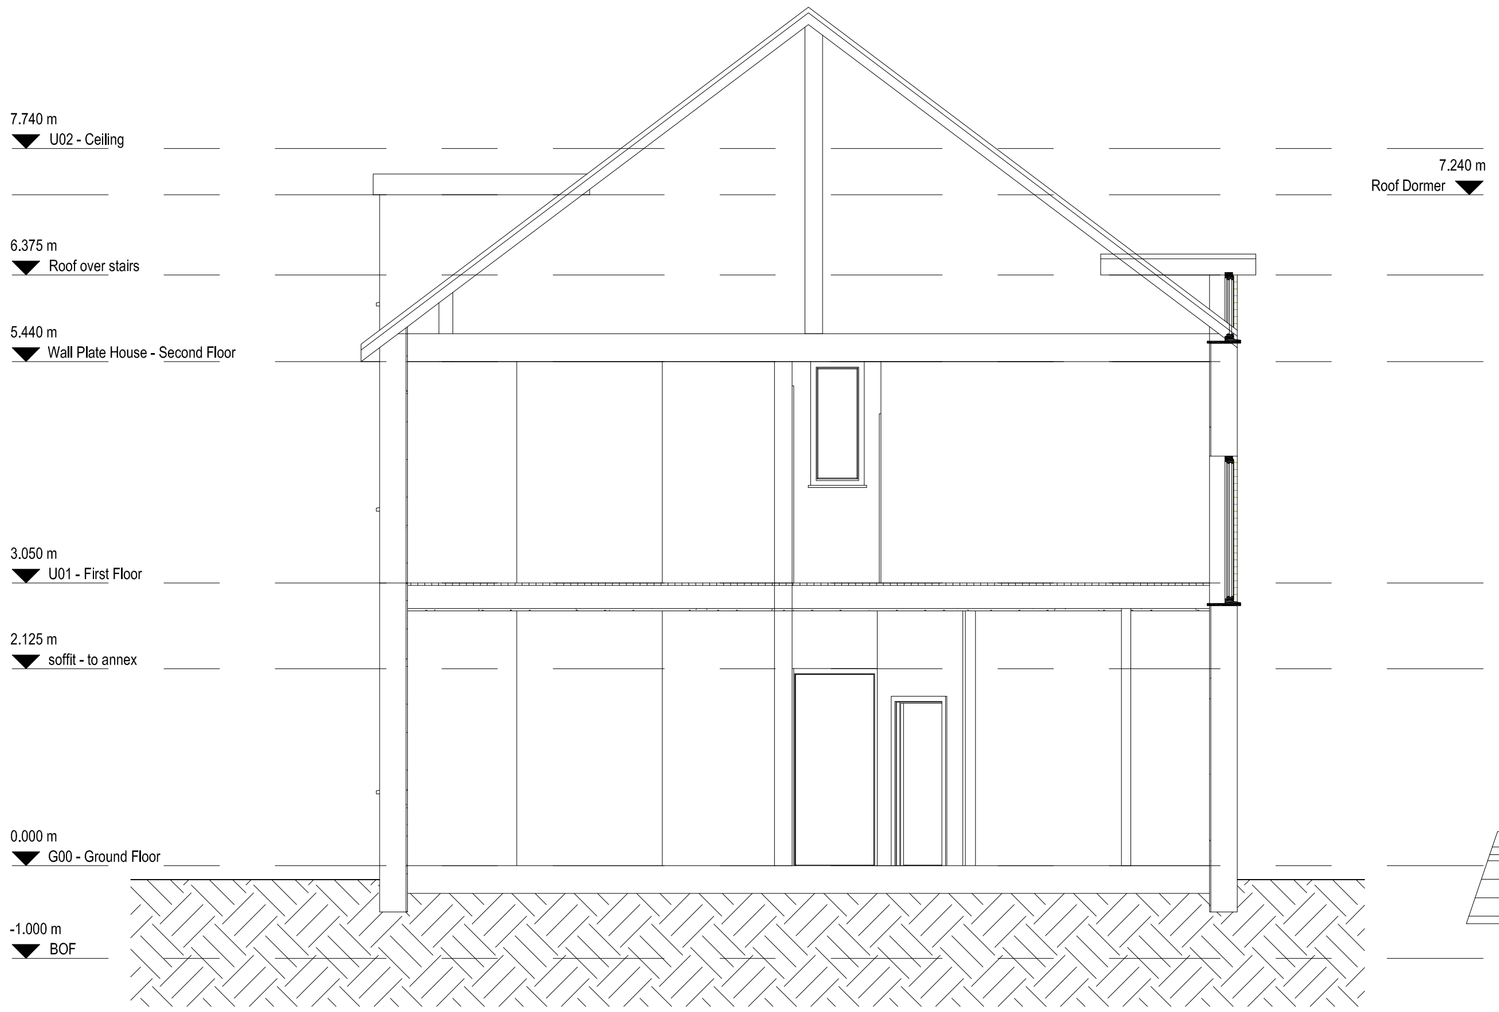

Existing Section A-A

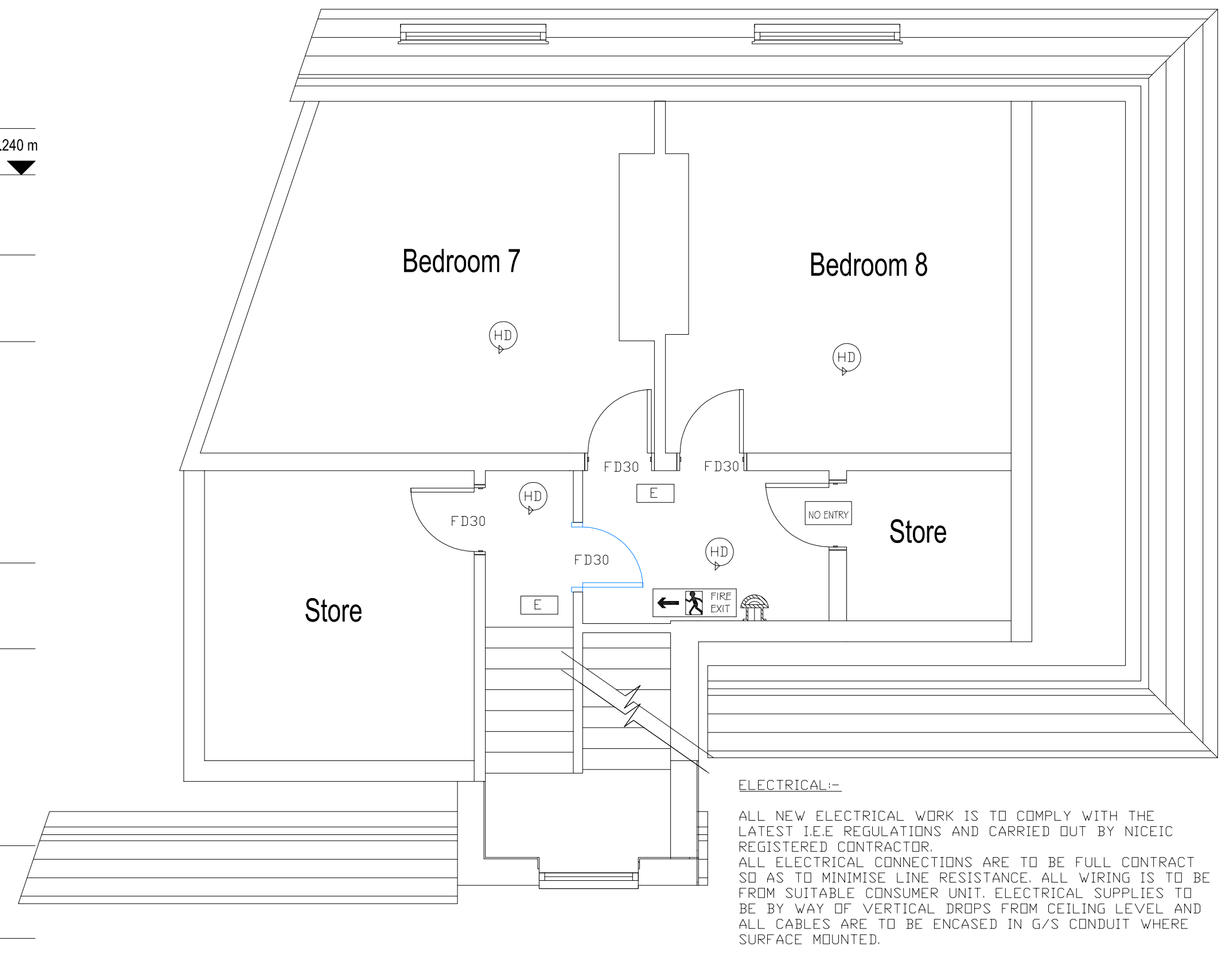

ELECTRICAL:-

ALL NEW ELECTRICAL WORK IS TO COMPLY WITH THE LATEST I.E.E REGULATIONS AND CARRIED OUT BY NICEIC REGISTERED CONTRACTOR.
ALL ELECTRICAL CONNECTIONS ARE TO BE FULL CONTRACT SO AS TO MINIMISE LINE RESISTANCE. ALL WIRING IS TO BE FROM SUITABLE CONSUMER UNIT. ELECTRICAL SUPPLIES TO BE BY WAY OF VERTICAL DROPS FROM CEILING LEVEL AND ALL CABLES ARE TO BE ENCASED IN G/S CONDUIT WHERE SURFACE MOUNTED.

Proposed Second Floor Plan

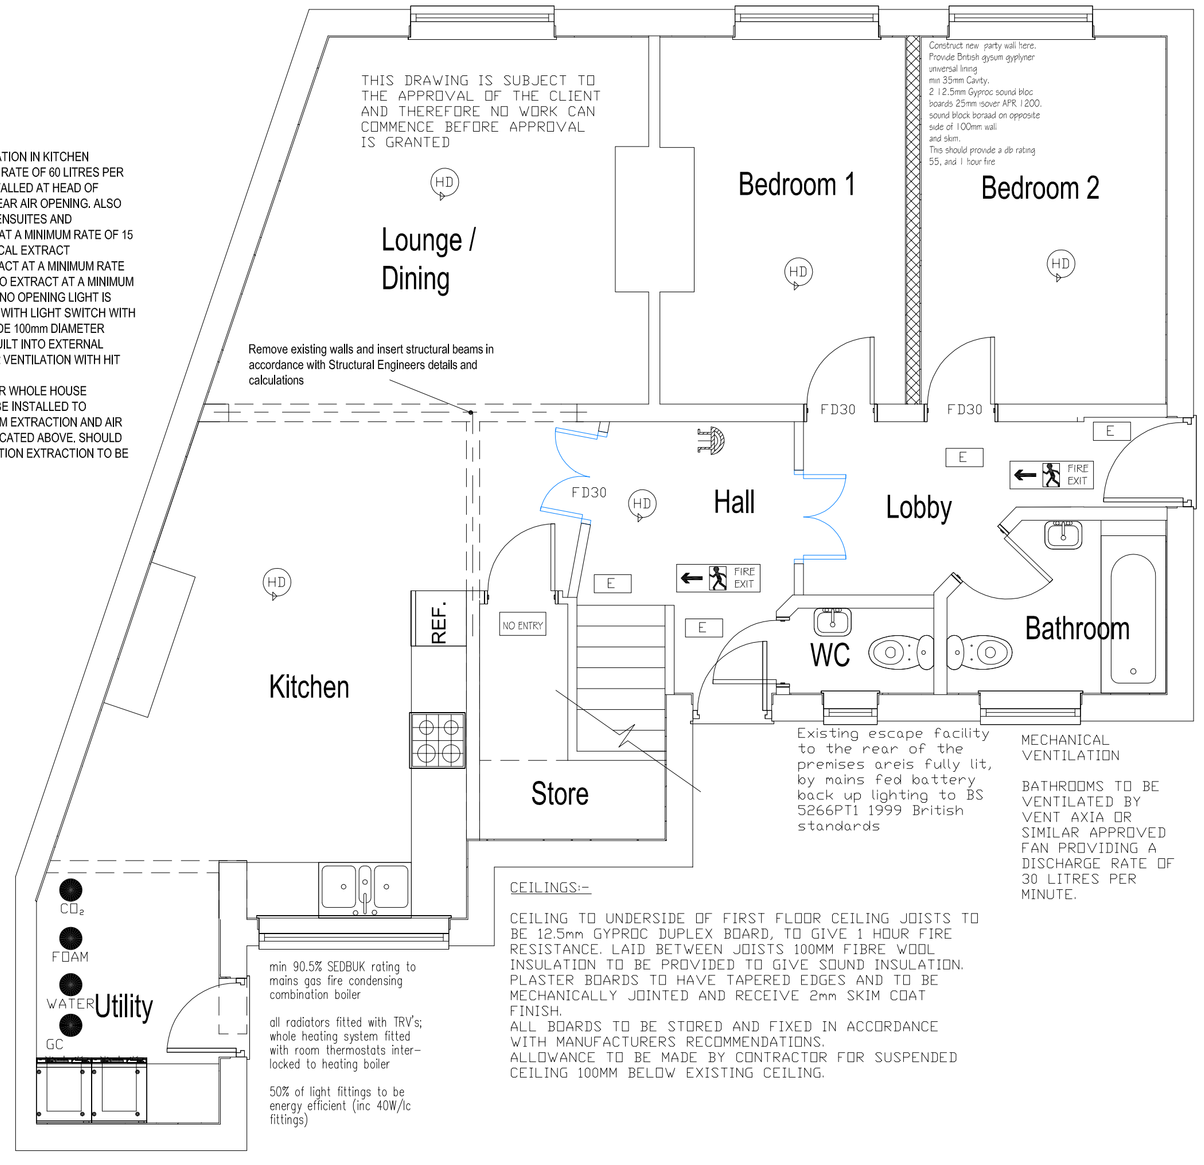

CEILINGS:-

CEILING TO UNDERSIDE OF FIRST FLOOR CEILING JOISTS TO BE 12.5mm GYPROC DUPLEX BOARD, TO GIVE 1 HOUR FIRE RESISTANCE. LAID BETWEEN JOISTS 100MM FIBRE WOOL INSULATION TO BE PROVIDED TO GIVE SOUND INSULATION. PLASTER BOARDS TO HAVE TAPERED EDGES AND TO BE MECHANICALLY JOINTED AND RECEIVE 2mm SKIM COAT FINISH.
ALL BOARDS TO BE STORED AND FIXED IN ACCORDANCE WITH MANUFACTURERS RECOMMENDATIONS.
ALLOWANCE TO BE MADE BY CONTRACTOR FOR SUSPENDED CEILING 100MM BELOW EXISTING CEILING.

Proposed Ground Floor Plan

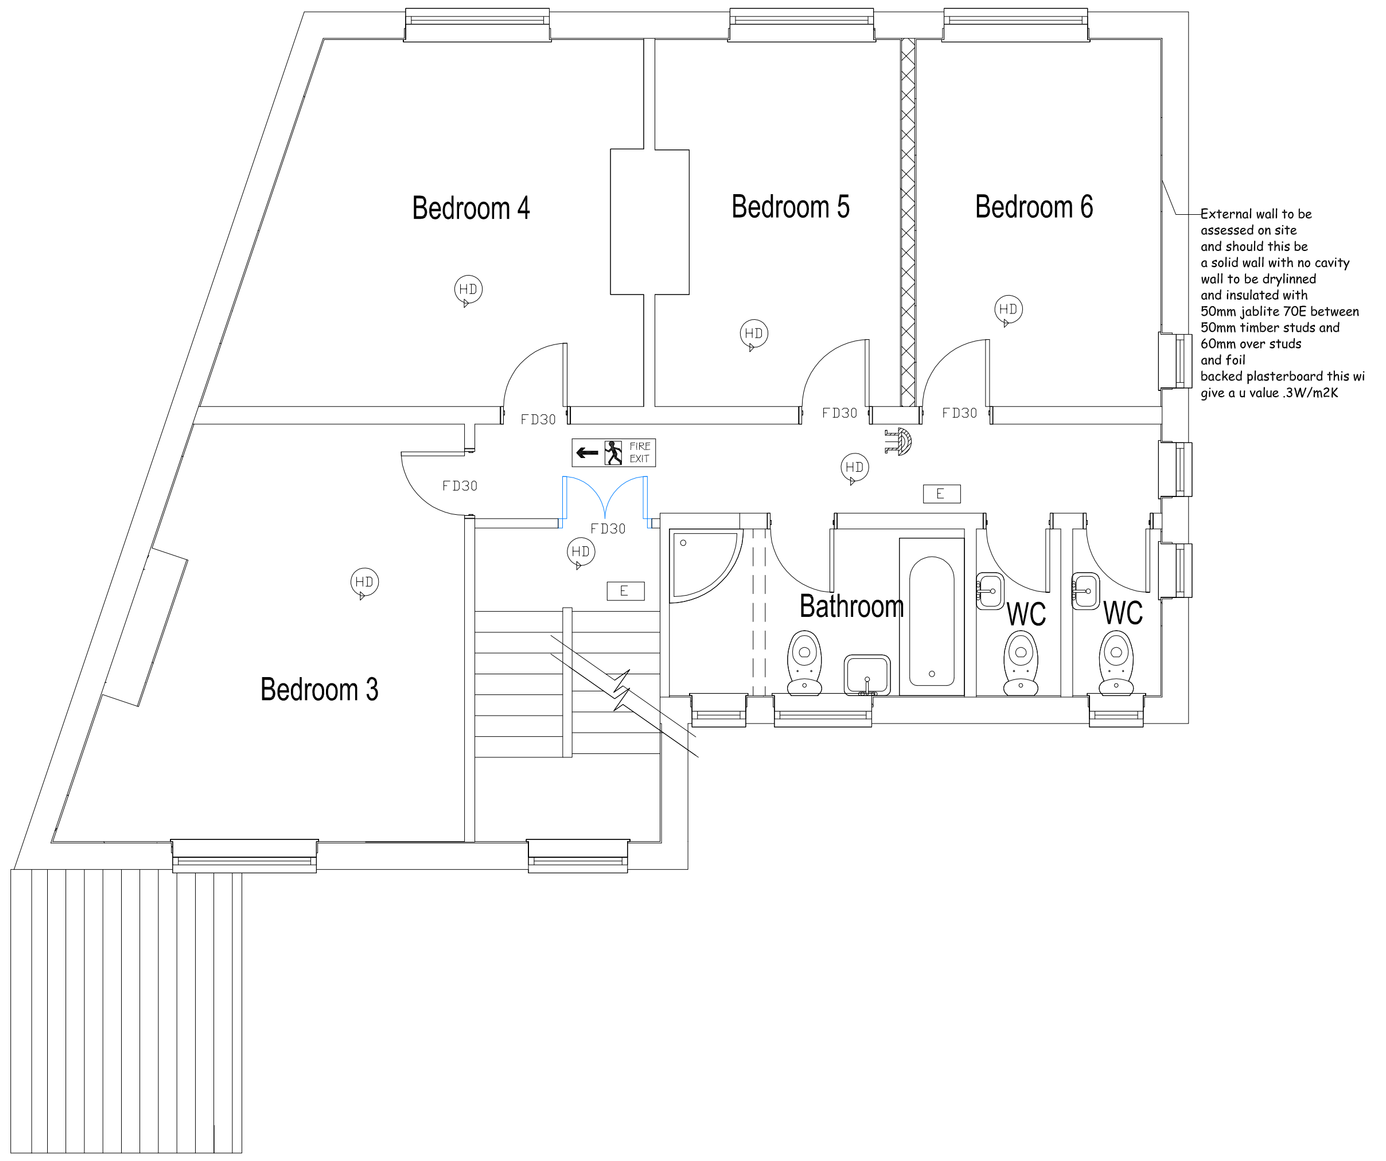

Proposed First Floor Plan

Notes:

1. Do not scale off this drawing. All dimensions are in mm & are to be checked on site prior to manufacture & construction. This drawing is the property of P.A. Taylor Plans & should not be reproduced without permission. All discrepancies to be brought to the attention of the P.A. Taylor immediately. This drawing shall be read in conjunction with all relevant specialist drawings & specifications.
2. The Contractor is to check and verify all building and site dimensions, levels and service locations including sewer invert levels at connection points before work commences. Materials and workmanship are to comply with current British Standards, British Standards Code of Practice, Building Regulations & Building Standards.

Rev:	Date:	Status/Amendments:	By:

P.A. TAYLOR PLANS

Extensions, Loft Conversions,
Local New Builds & Building Surveys.

The Sand Quarry,
Hougher Wall Rd,
Audley,
Staffordshire. ST7 8JA.
Tel: (01782) 721111
Mob: (07714) 690927

Qualified Building Surveyor

Client:
Mr Lance Ward
9 Wells Street Shelton

Project:
Conversion to House of Multiple Occupancy

Drawing Title:
Proposed Plans

Scale:	Paper Size:	Date Created:
1:50	A1	March 14
Drawing Number:		**Drawing Revision:**
5509.02		A