





CDM RISK - REFER TO
CDM DOCUMENT

NOTES


- 1) ALL DIMENSIONS IN MILLIMETRES, UNLESS OTHERWISE STATED.
- 2) DO NOT SCALE FROM DRAWING.
- 3) THIS DRAWING TO BE READ IN CONJUNCTION WITH THE SPECIFICATION AND ALL OTHER CONTRACT DRAWINGS.

 

ROOF & TANK ROOM

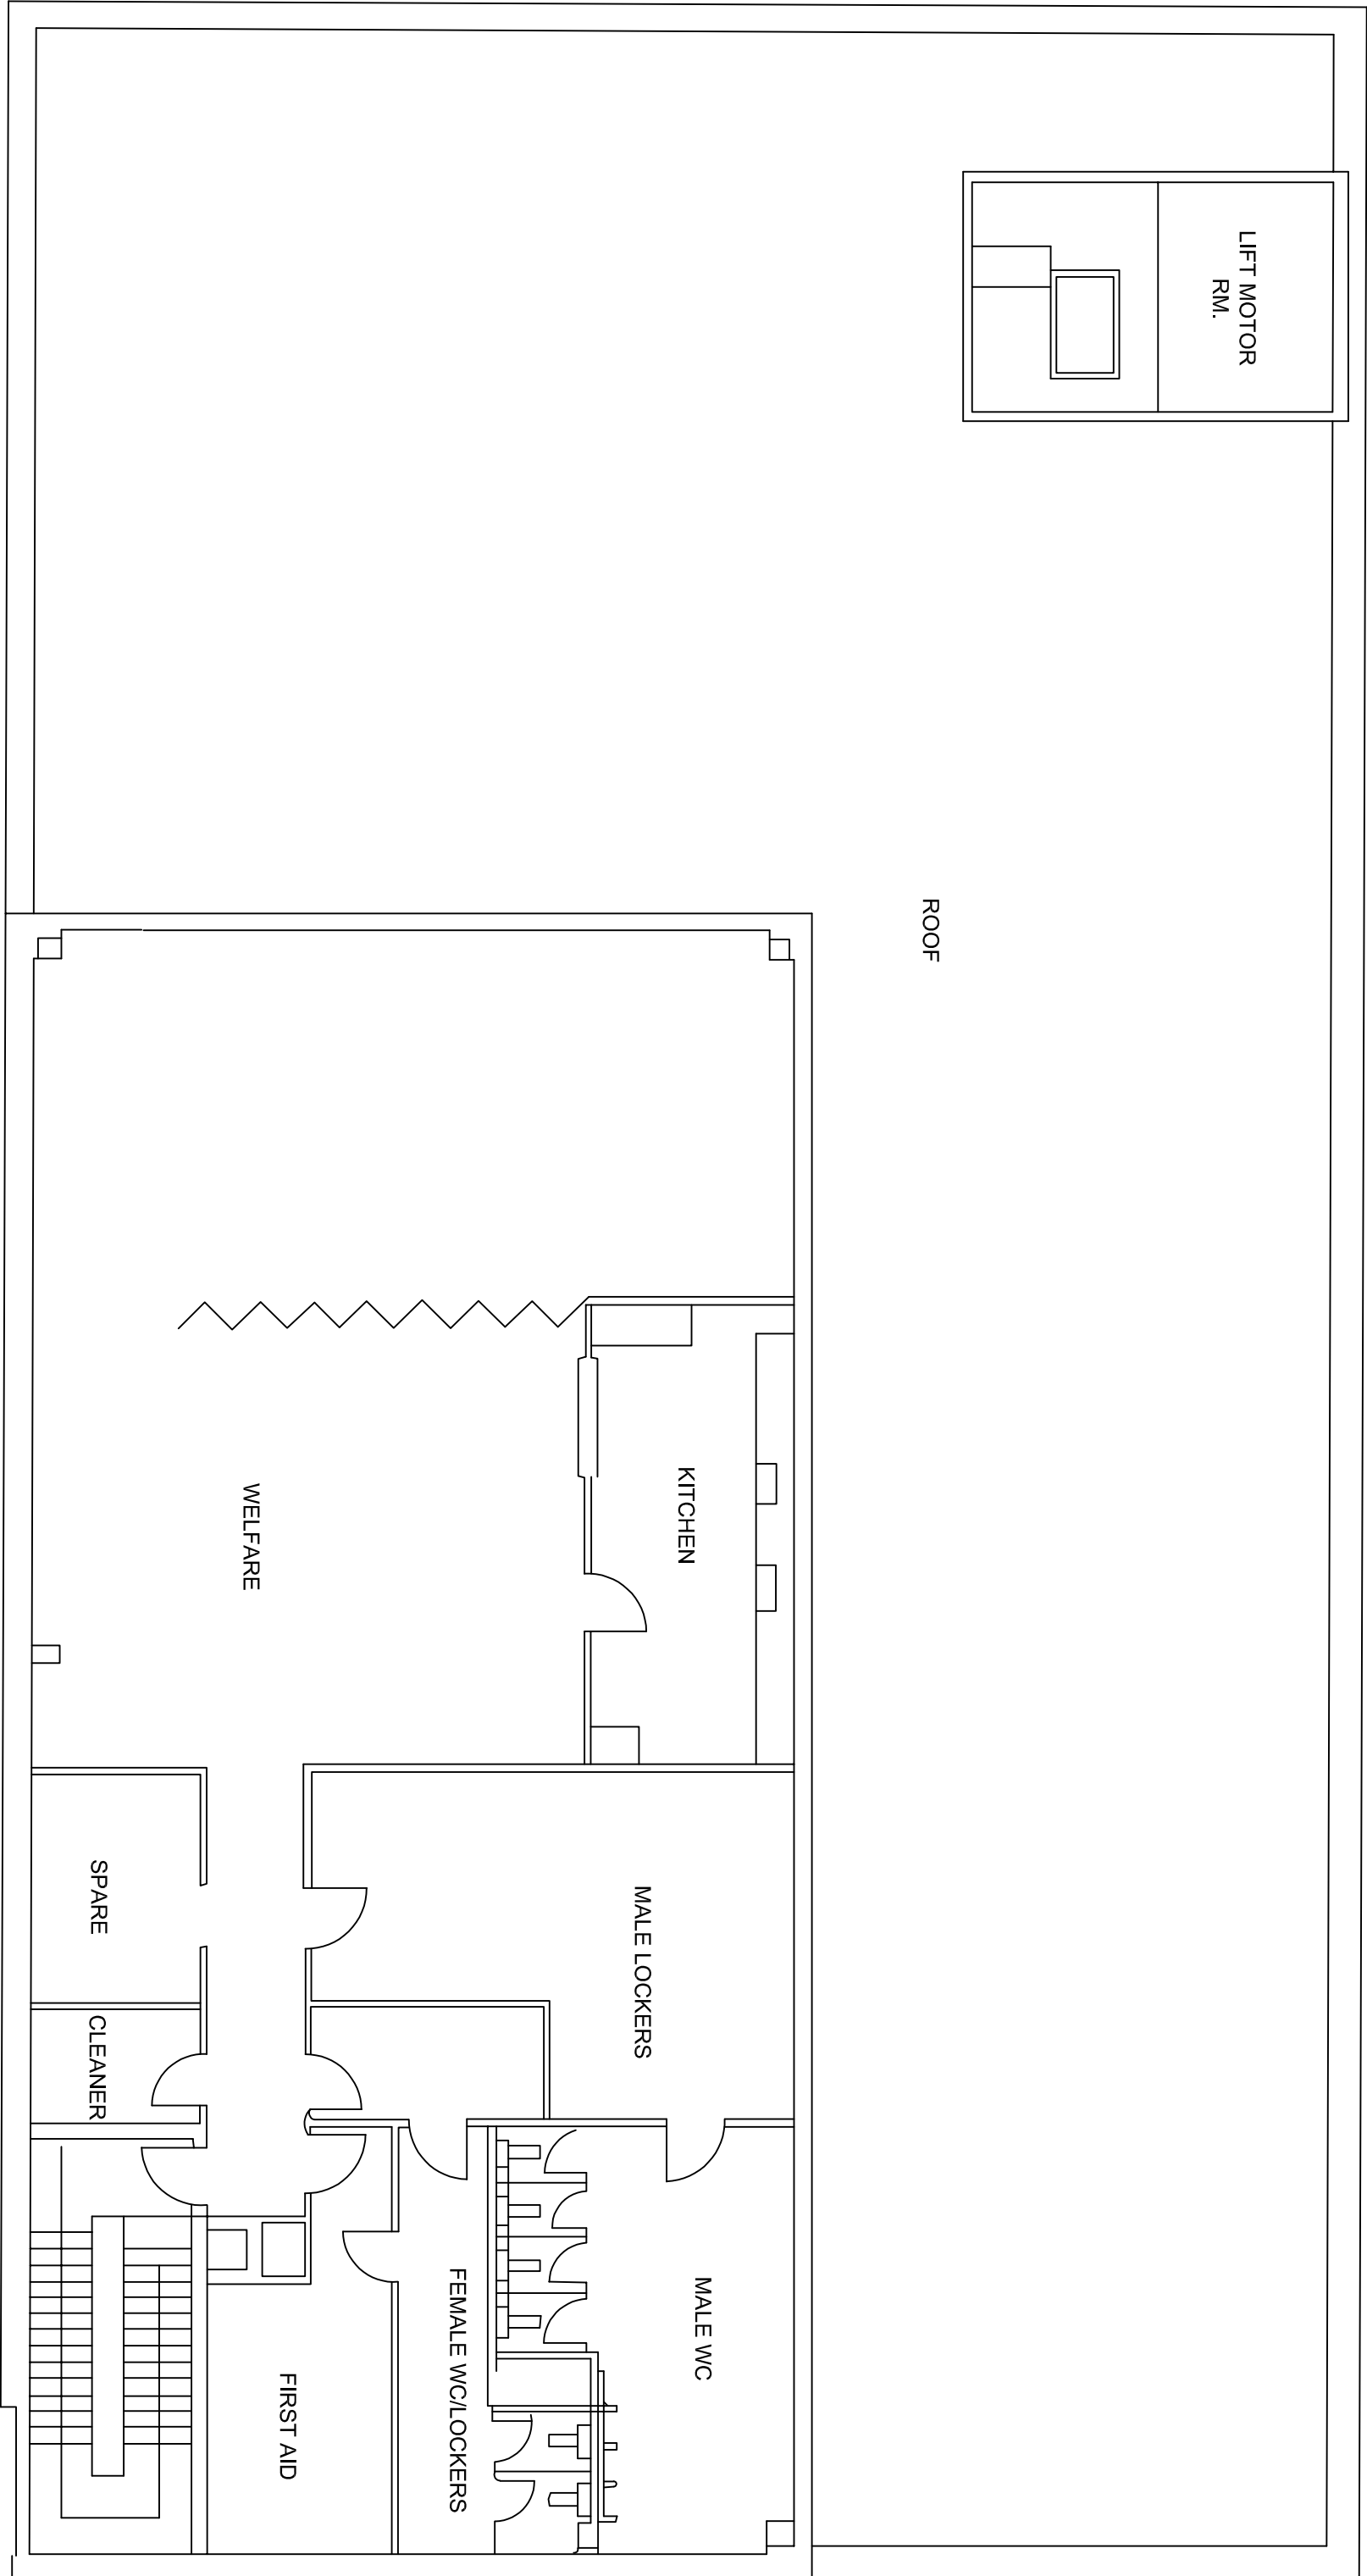

SECOND FLOOR & LOWER LEVEL ROOF

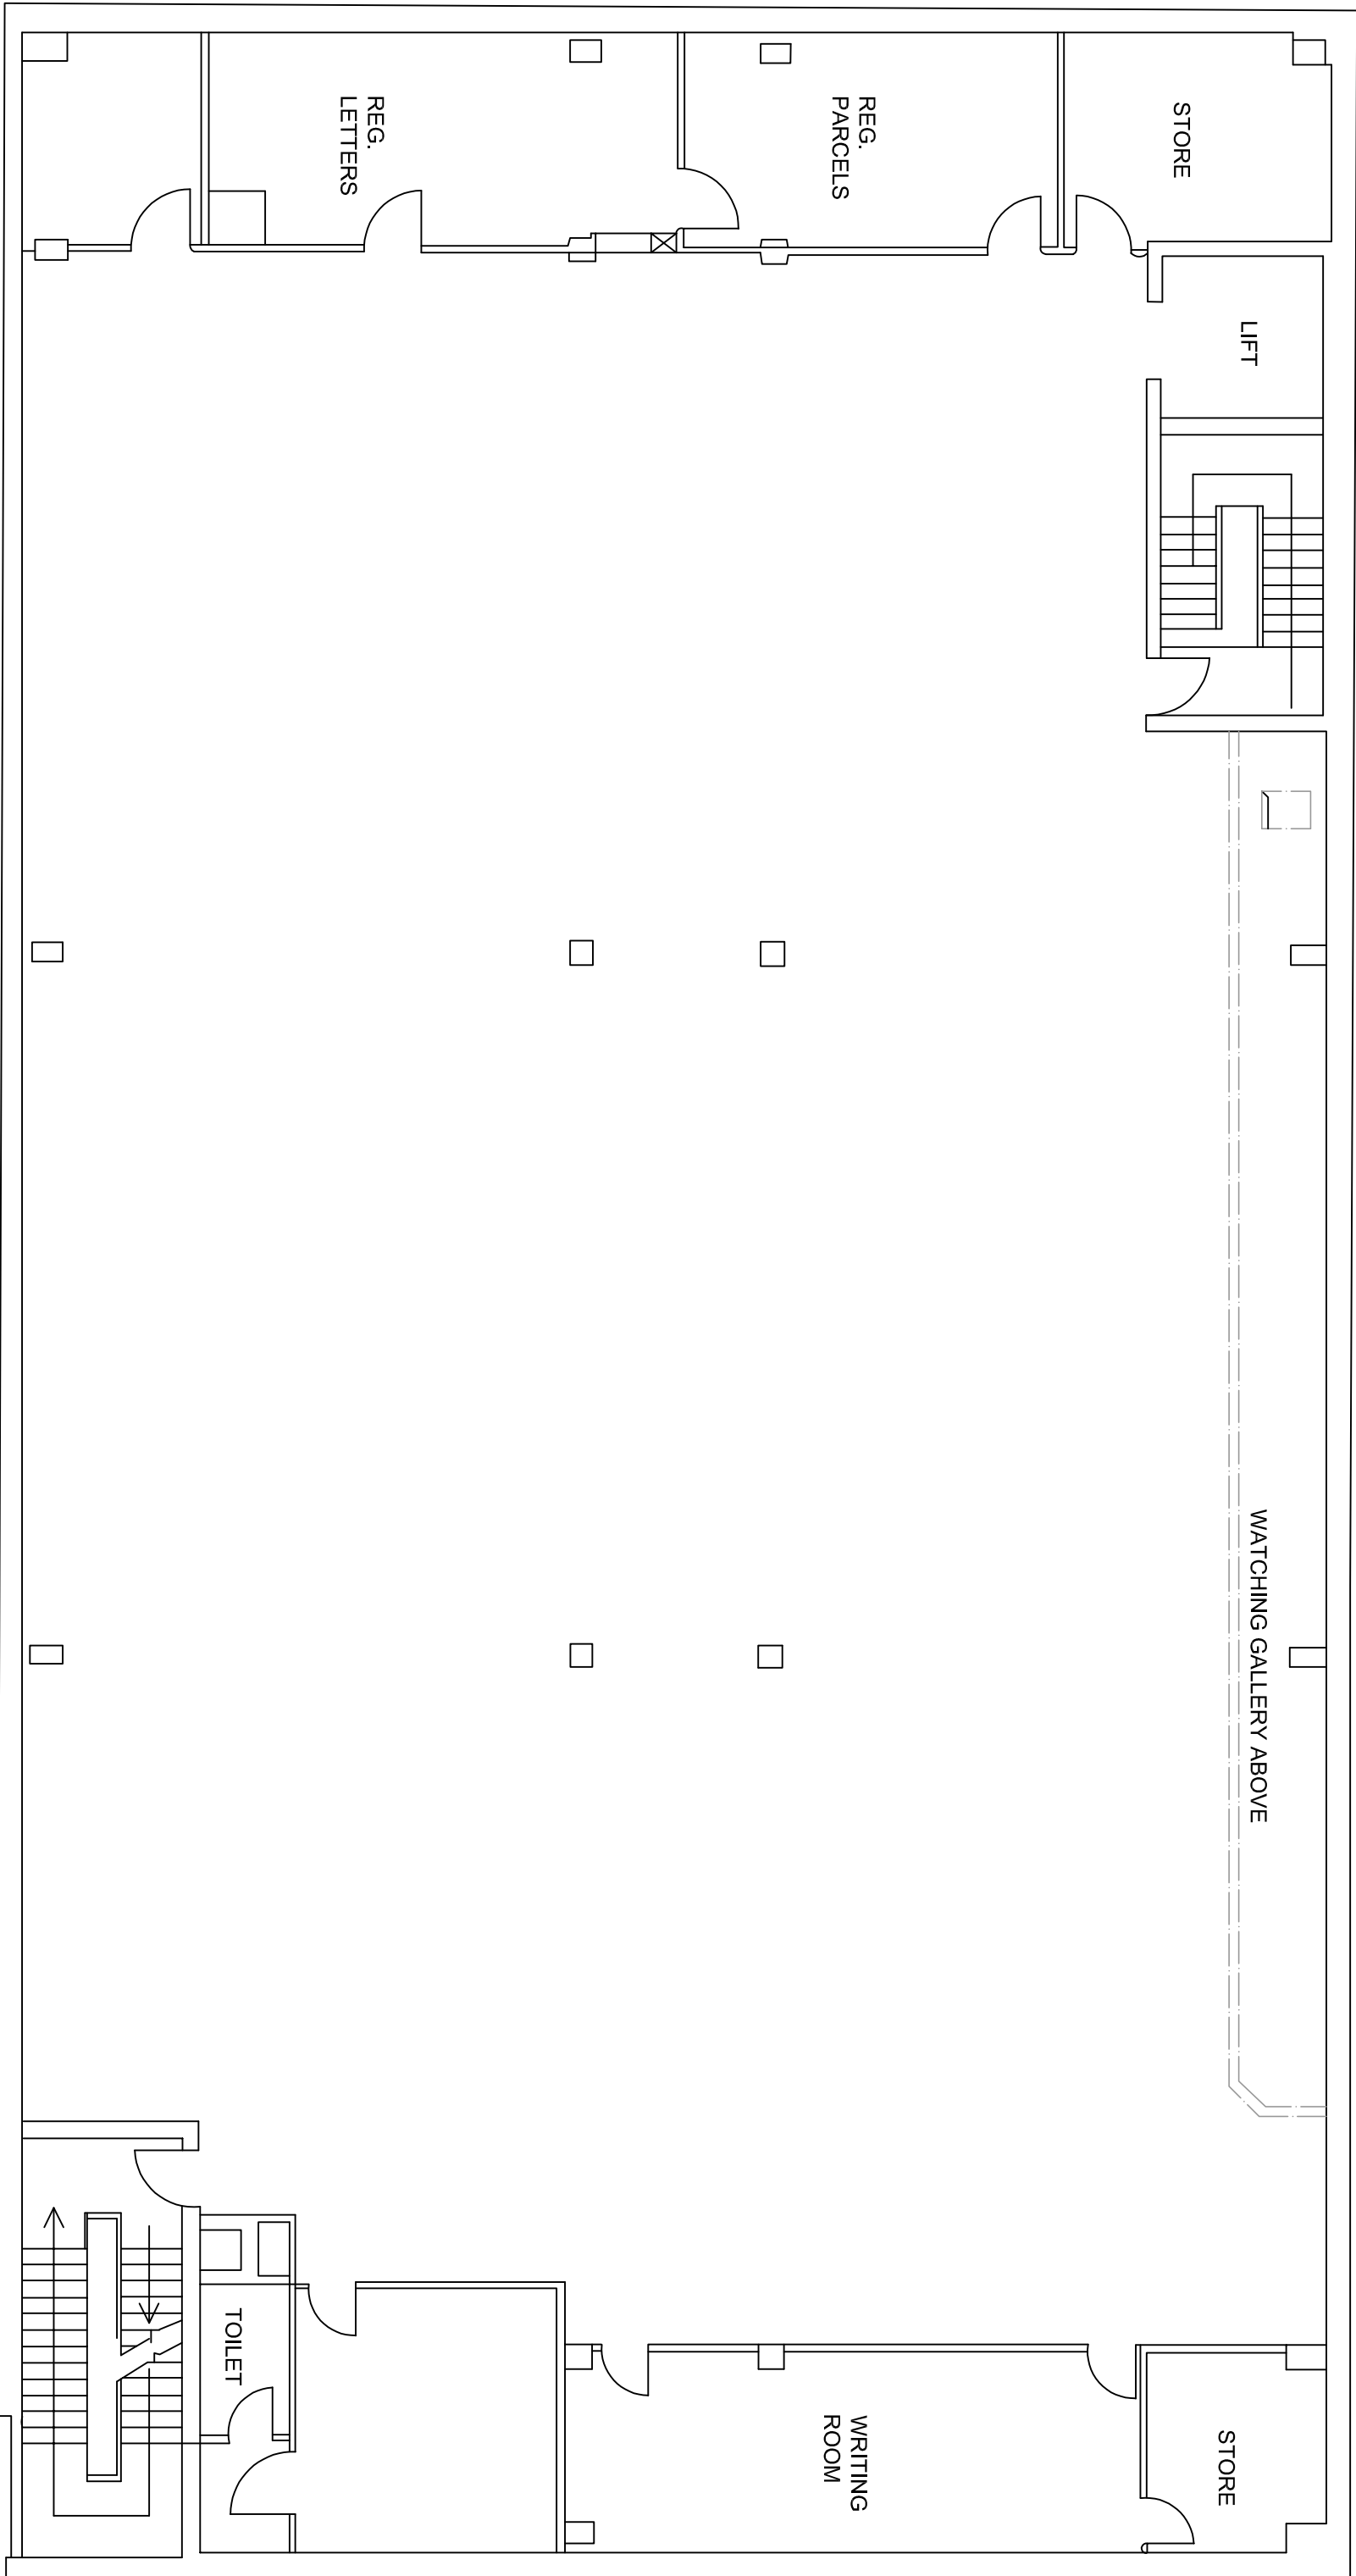

FIRST FLOOR

IT IS THE USER'S
RESPONSIBILITY TO VERIFY THE
ACCURACY OF THE DRAWINGS
ON SITE AT THE TIME OF USE

Revised		Issue Status		Amendments		Design		Rev'd		Date		Rev	
Drawn	AEW	FOR INFORMATION		1	2	3	4	5	6	7	8	9	10

Client	ROYAL MAIL GROUP PROPERTY
Project	SMETHWICK DO TRINITY STREET SMETHWICK B67 7AB
Design	national design consultancy

Title	FIRST FLOOR, SECOND FLOOR AND ROOF TOP TANK ROOM BUILDING PLAN
Designer	Signed: 17.04.2000

national design consultancy

BUILDING ENGINEERING
SERVICES CONSULTANCY

1st Floor, Aquila House
Culpe Park, Burntcliffe
Rotherham, S67 7AB
Tel: 0113 220 3250
Fax: 0113 220 3251

Design Centre South,
Birmingham
north@ndc-uk.co.uk
www.ndc-uk.co.uk
NDC 2000 Ltd Registered
in England No: 4189300

1:100

146,100 BP