
RevNo	Revision note	Date

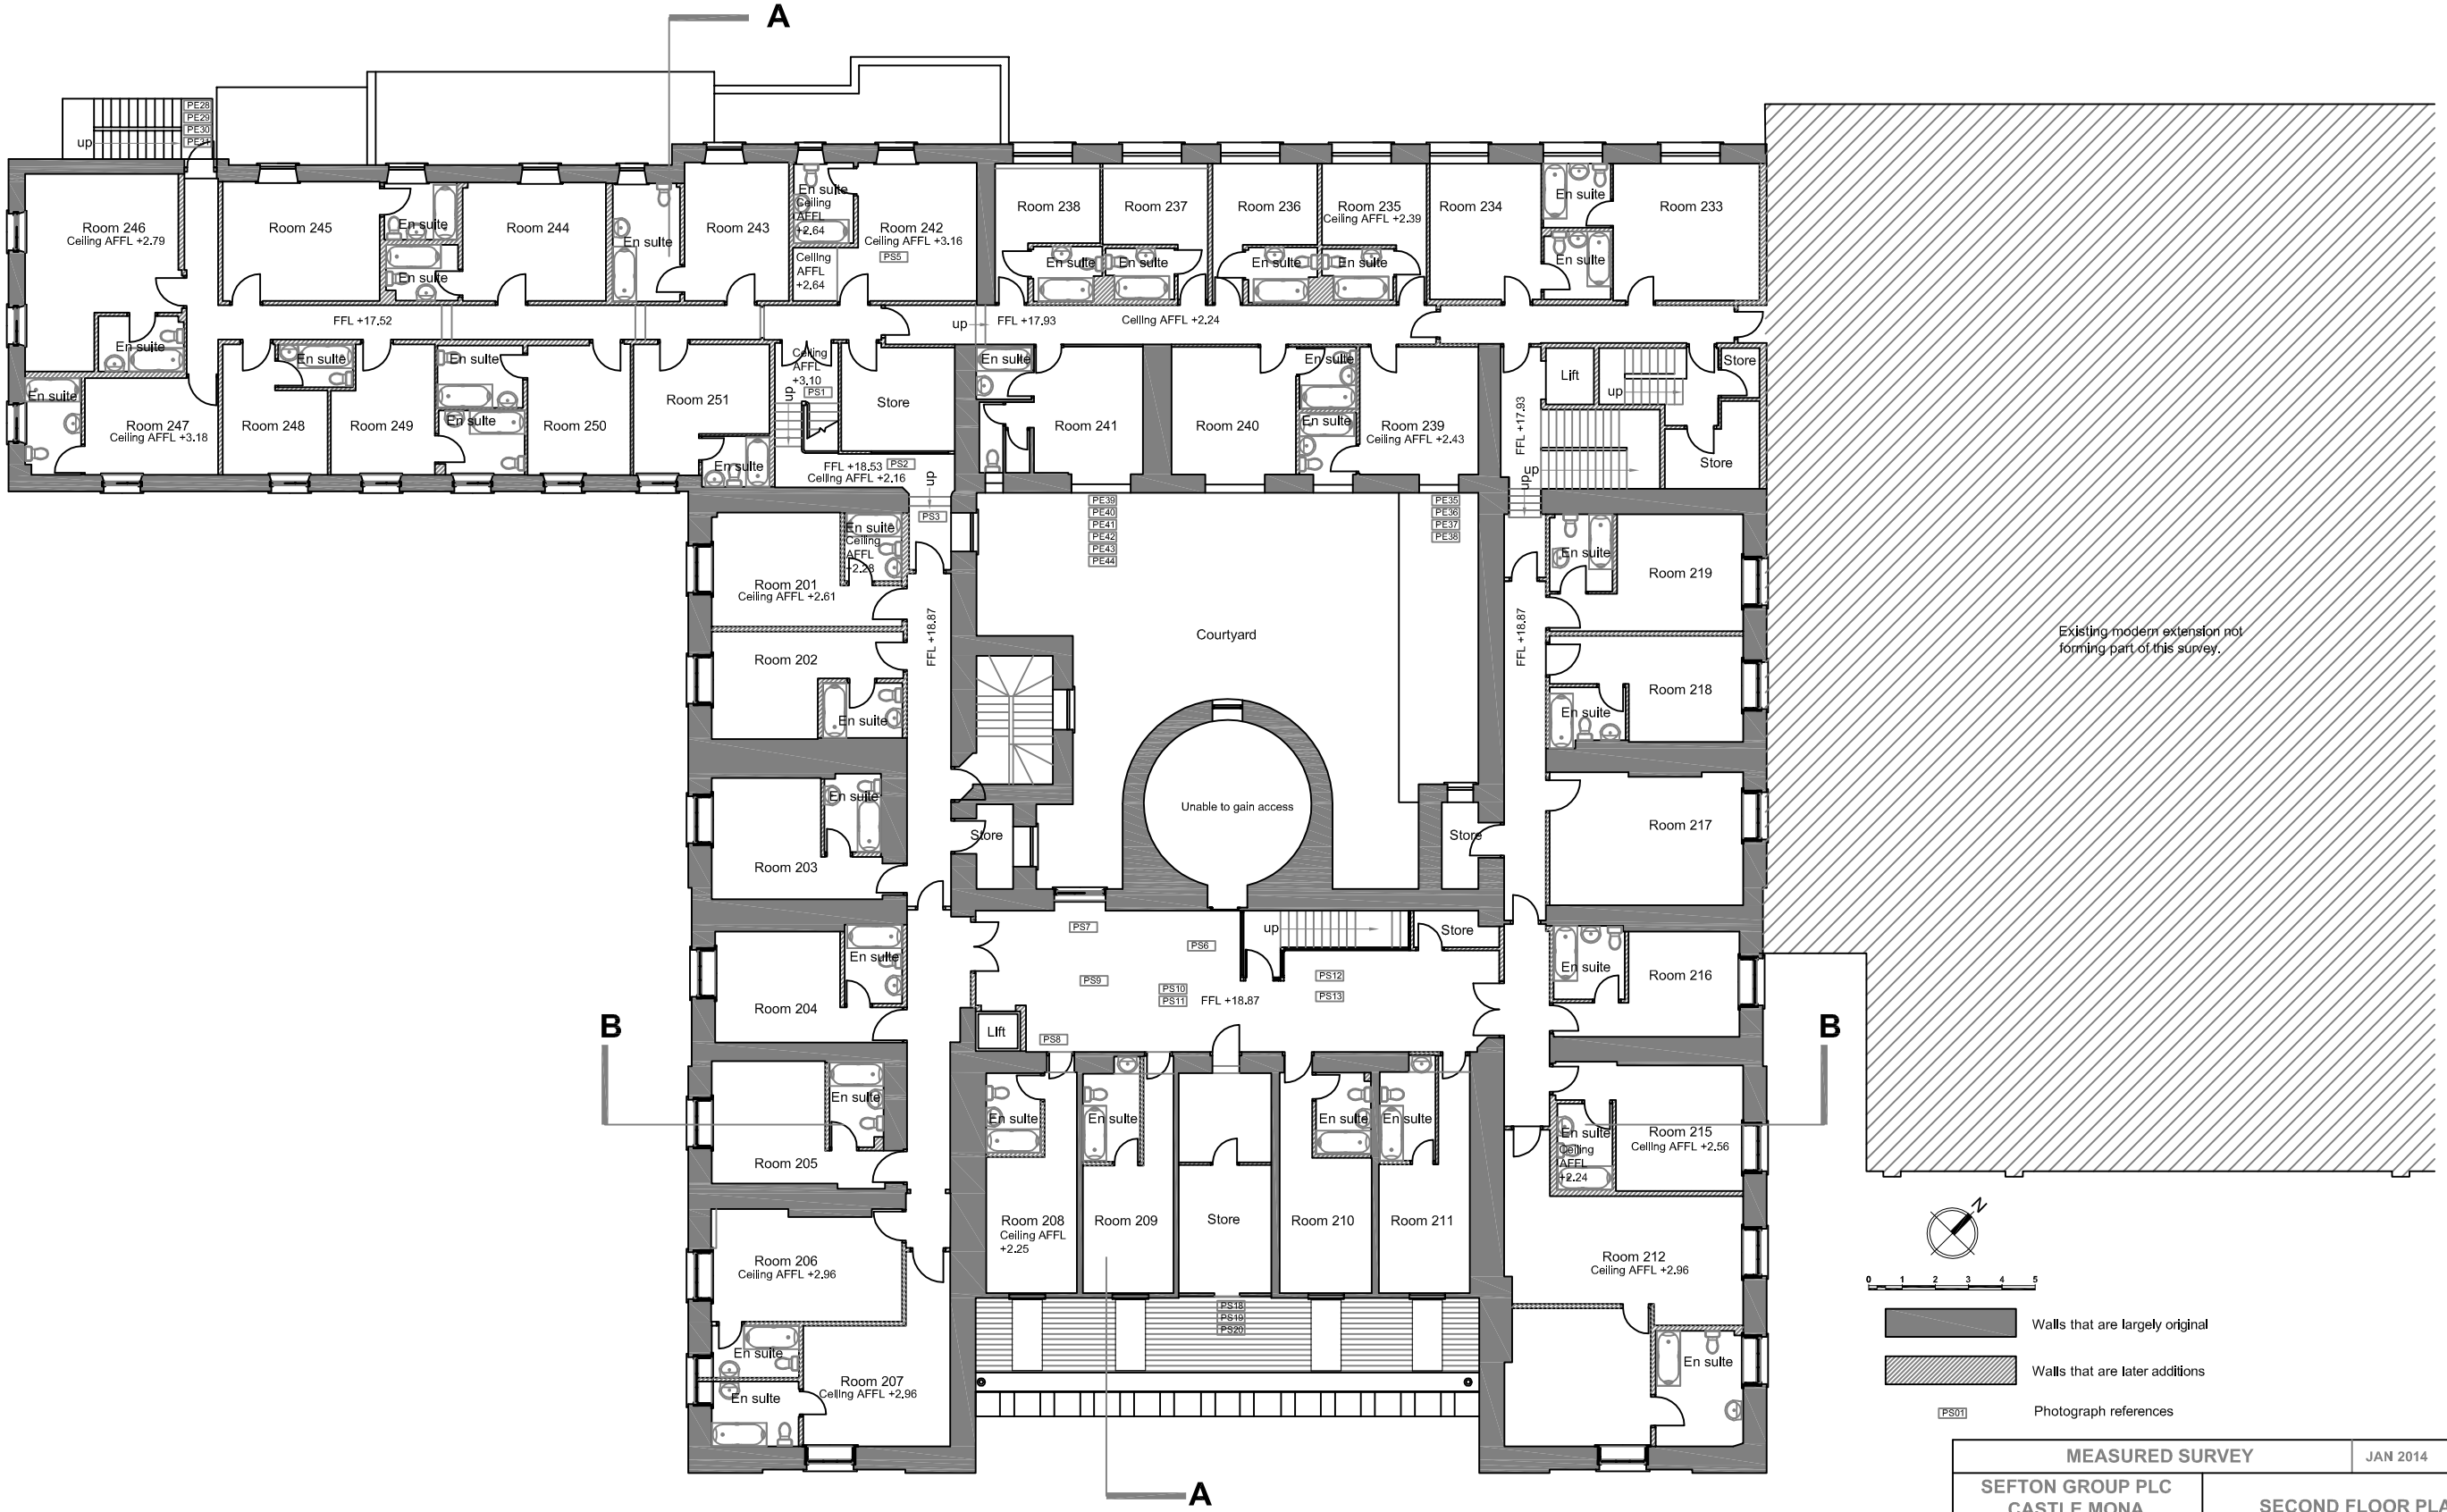

FIRST FLOOR PLAN

MEASURED SURVEY	JAN 2014	1:100
SEFTON GROUP PLC CASTLE MONA CENTRAL PROMENADE DOUGLAS, IOM	SECOND FLOOR PLAN 588/MS/08	

OCHRE BUILDING DESIGN LTD
The New Rectory, Worthen, Shrewsbury, Shropshire SY5 9HN
tel. 01743 891961
mob. 07902 343989
email. ochredesign@btinternet.com
web. www.ochredesign.co.uk
Chartered Institute of Architectural Technologists

NOTE:
This drawing should not be scaled, only use figured dimensions.
It is the responsibility of the contractor to report any discrepencies or inconsistancies on this drawing and request clarification before proceeding.
This drawing is copyright. It must not be copied or used for any other purposes than those intended when issued by ourselves unless our express permission is granted.
All drawings based on surveys supplied by others.