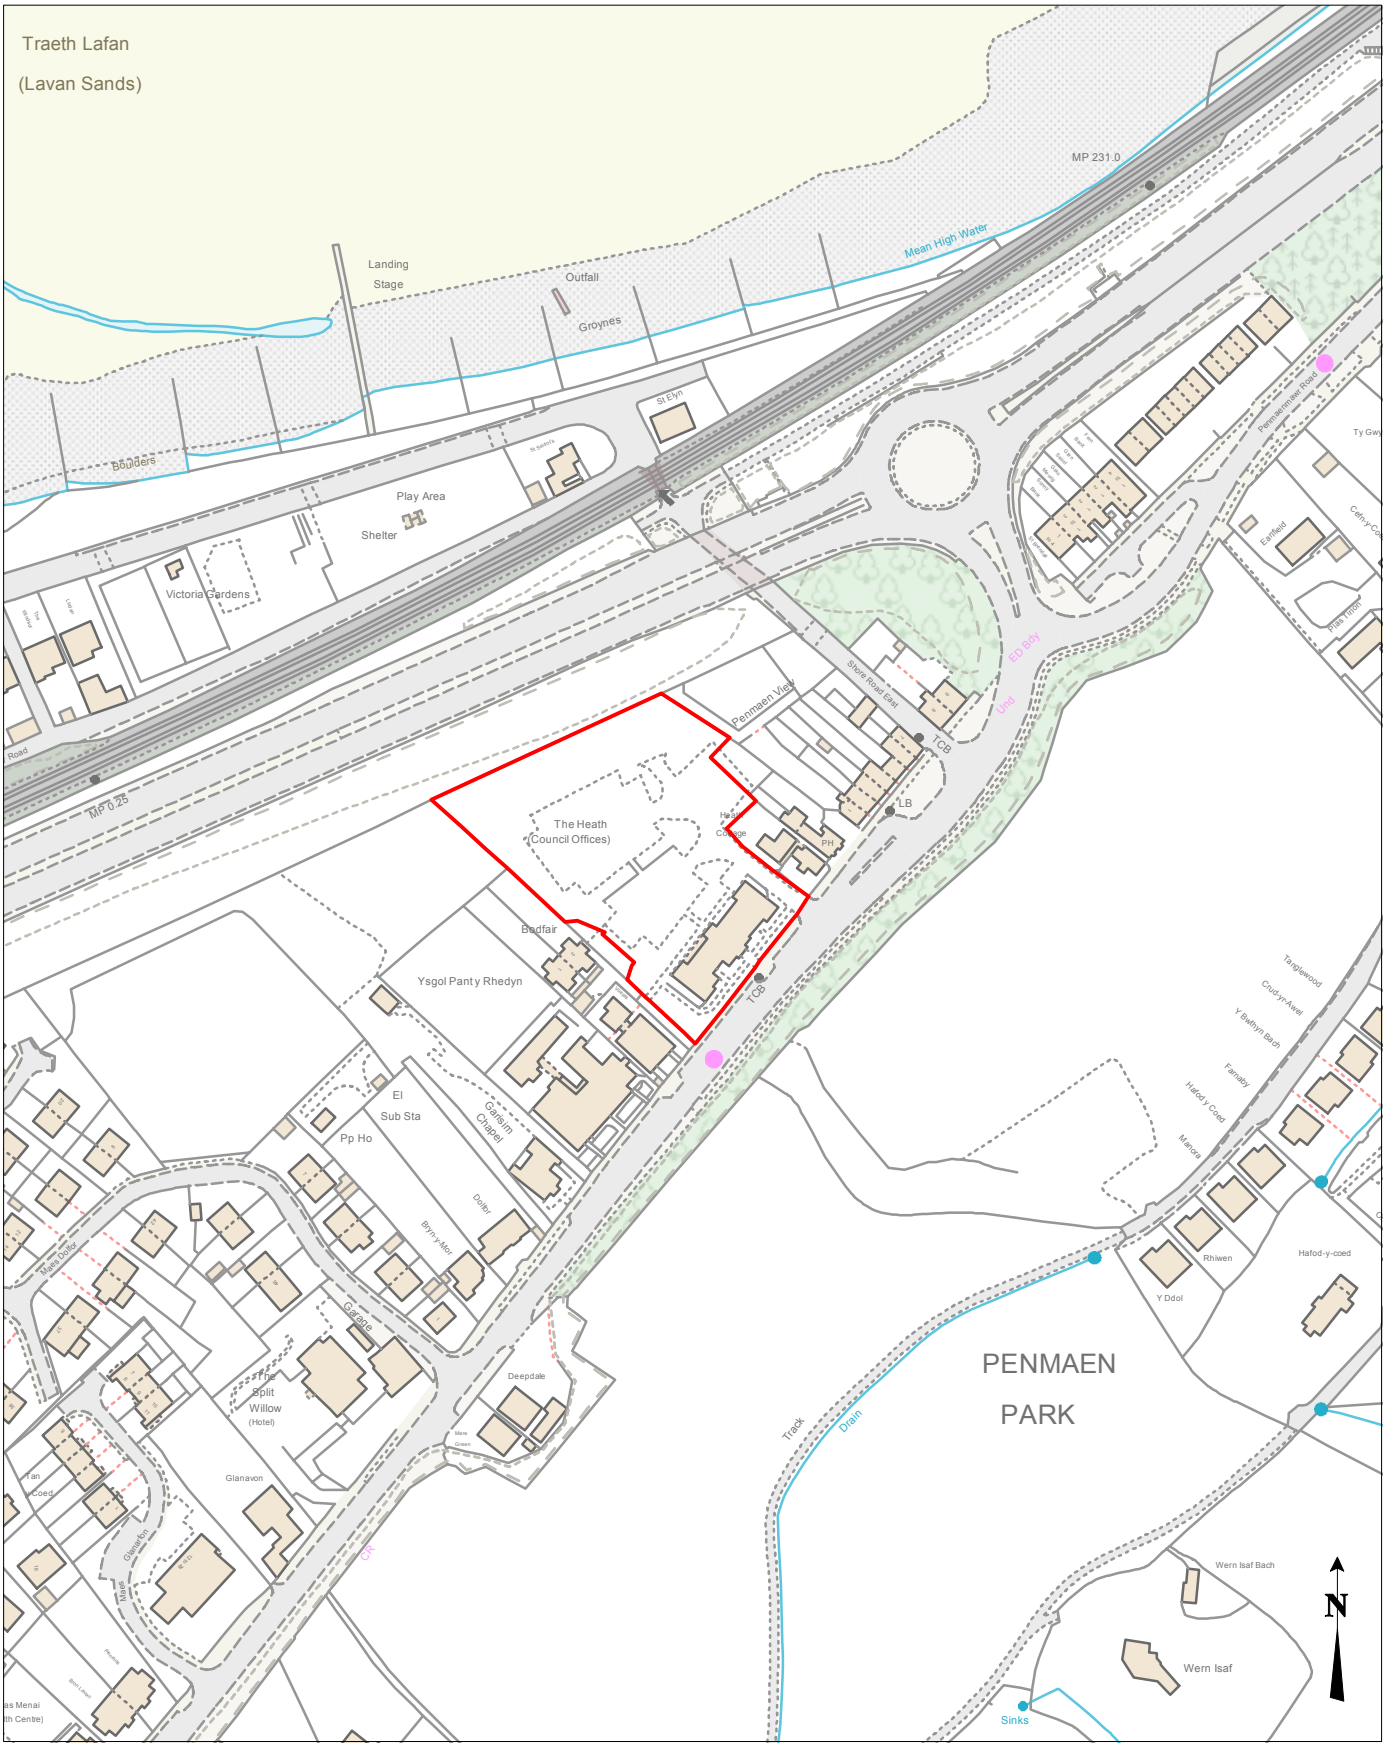

CONWY
CYNGOR BWRDEISTREF SIROL
COUNTY BOROUGH COUNCIL

Estates and Asset Management
Coed Pella
Conway Road
Colwyn Bay
LL29 7AZ

Ystadau a Rheoli Asedau
Estates & Asset Management

Site location Plan - Scale 1:2500

© Hawlfraint y Goron a hawliau cronfa ddata 2018 Arolwg Ordnans 100023380

© Crown copyright and database rights 2018 Ordnance Survey 100023380

ed on the: 13/9/2019