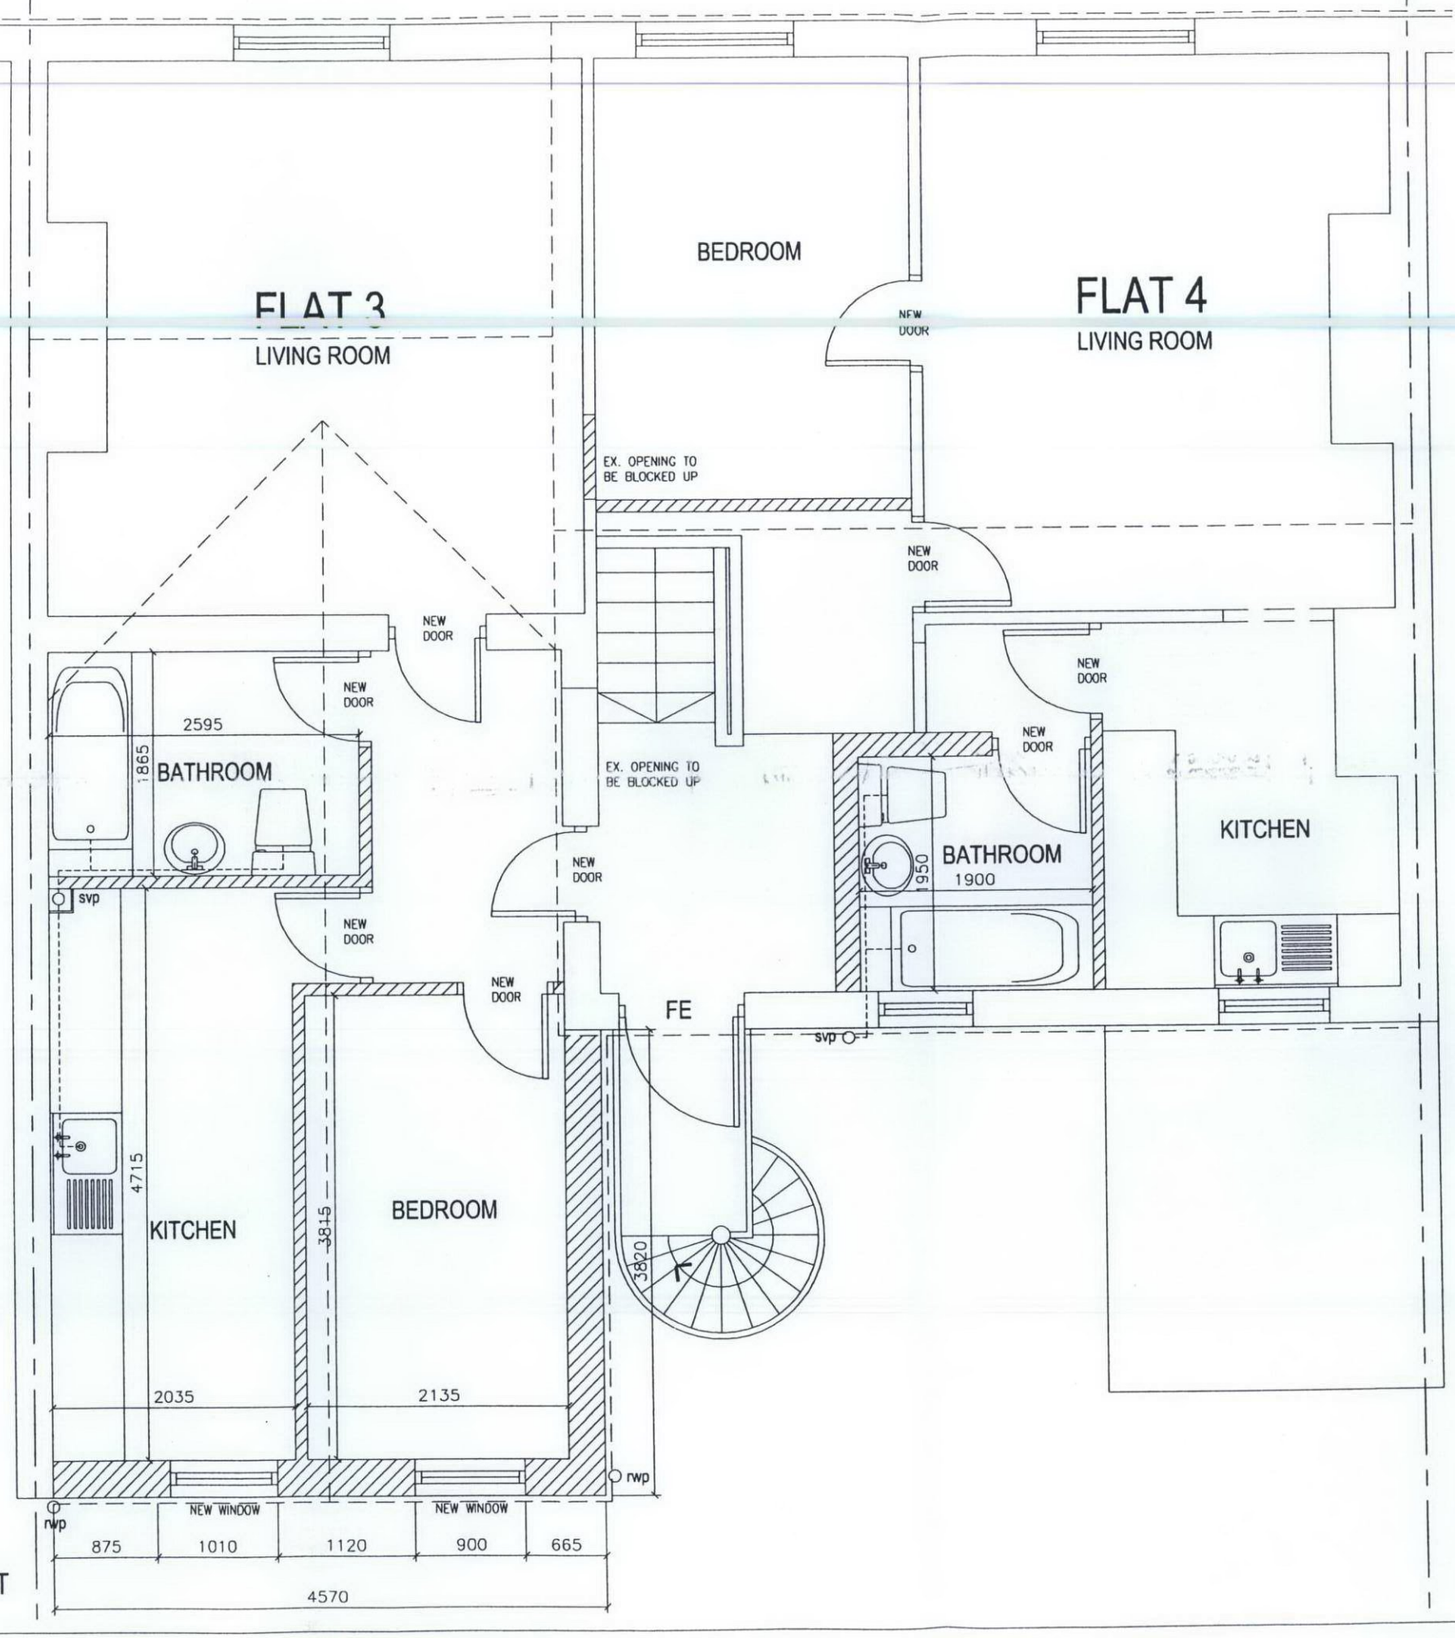

PROPOSED FF LAYOUT

STOCKTON BOROUGH COUNCIL
PLANNING
12 DEC 2008
DATE RECEIVED

08/3607/--

CLIENT	MR T. SINGH CHAHA
PROJECT	ALTERATIONS TO 82 DURHAM ROAD, STOCKTON ON TEES
DRAWING	PROPOSED FIRST FLOOR LAYOUT

SCALE	DATE	PROJECT NO.	SFB — DWG No	REV	SIZE	DRAWN BY	CHECKED BY
1:50	SEP 08	000	/00— 03/		/A3	EJC	

© COPYRIGHT: ALL RIGHTS RESERVED. THIS DRAWING MUST NOT BE REPRODUCED WITHOUT PERMISSION.

DO NOT SCALE. THE CONTRACTOR IS RESPONSIBLE FOR CHECKING DIMENSIONS WHICH ARE IN MILLIMETRES UNLESS OTHERWISE STATED