

NOTES

ALL DIMENSIONS TO BE CHECKED ON SITE.


DO NOT SCALE FROM THIS DRAWING EXCEPT FOR THE PURPOSES OF LOCAL AUTHORITY PLANNING

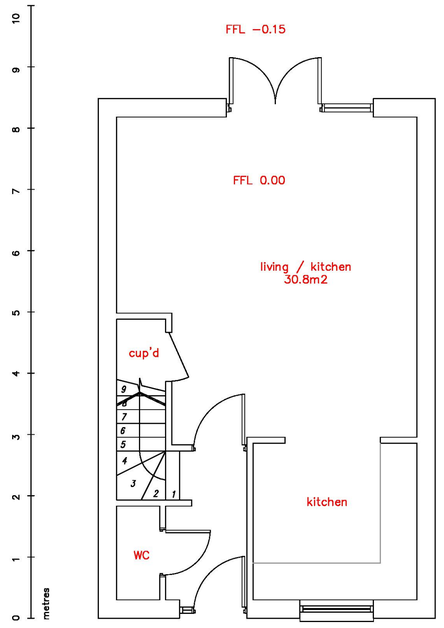


PROPOSED GROUND FLOOR
Scale 1:50 @A1

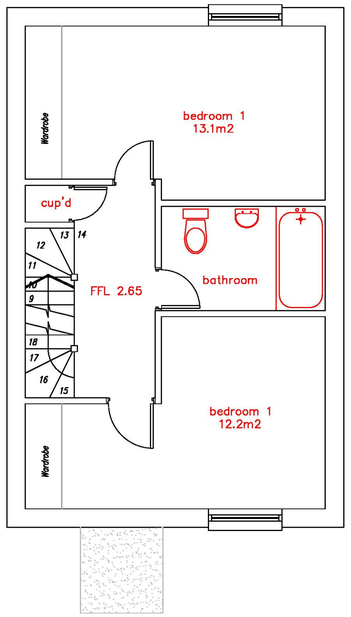


PROPOSED FIRST FLOOR
Scale 1:50 @A1

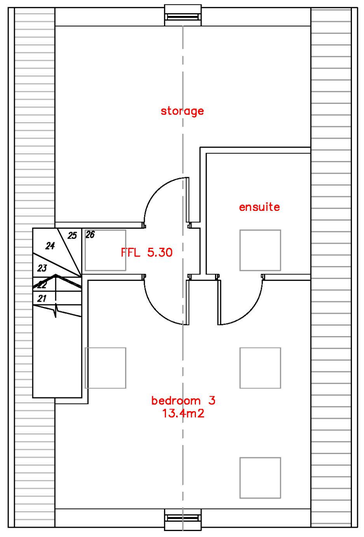

PROPOSED SECOND FLOOR
Scale 1:50 @A1

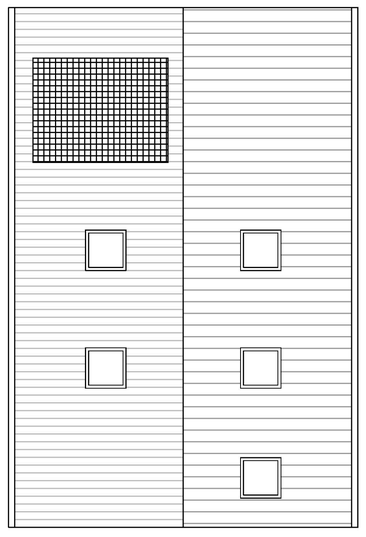

PROPOSED ROOF
Scale 1:50 @A1

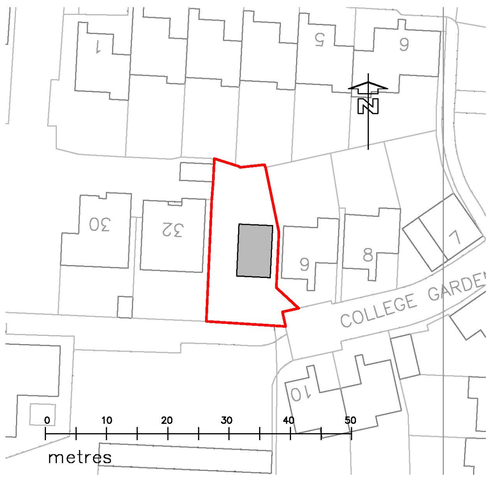

PROPOSED BLOCK PLAN
Scale 1:500 @A1

REV No.	DATE	REMARKS

Design & Construction Consulting Ltd
E: office@yesconsultingltd.co.uk
T: 07833 327550

Client	
Job Title	Plot 9A College Gardens Rochford SS4 1YL
Drawing Title	Proposed Plans and Block Plan
Scale	
Sheet size	A1
Date	
Drn. by	
Drg. No.	PL01
Rev.	