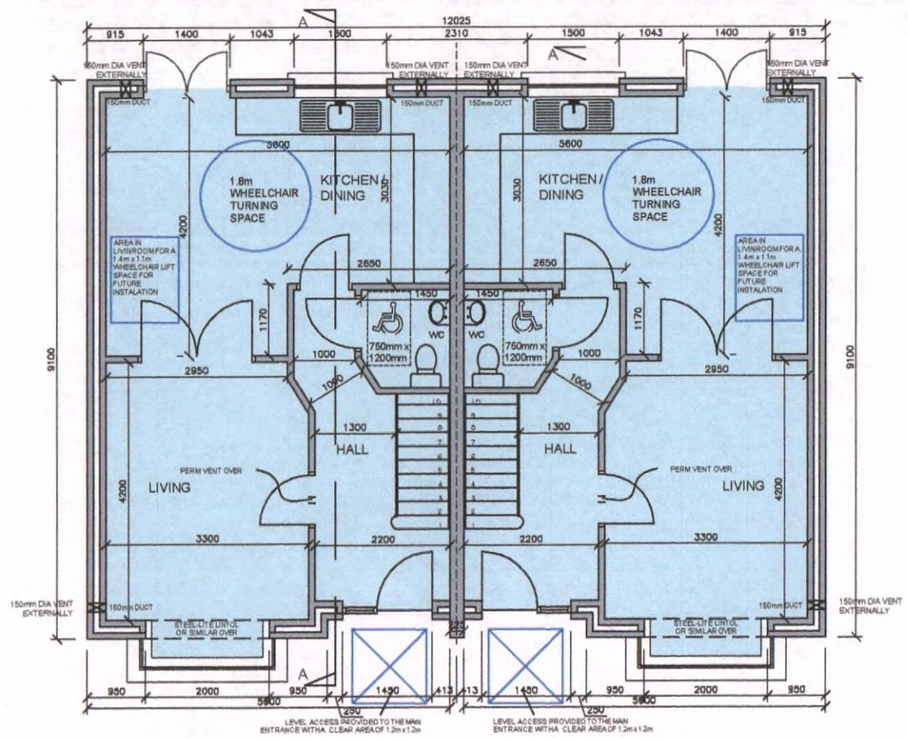

1 GROUND FLOOR PLAN - As Proposed
Scale 1:100/A3
TOTAL GROUND FLOOR AREA 47.99 sqm 516 sqft
TOTAL FLOOR AREA 94.96 sqm 1022 sqft

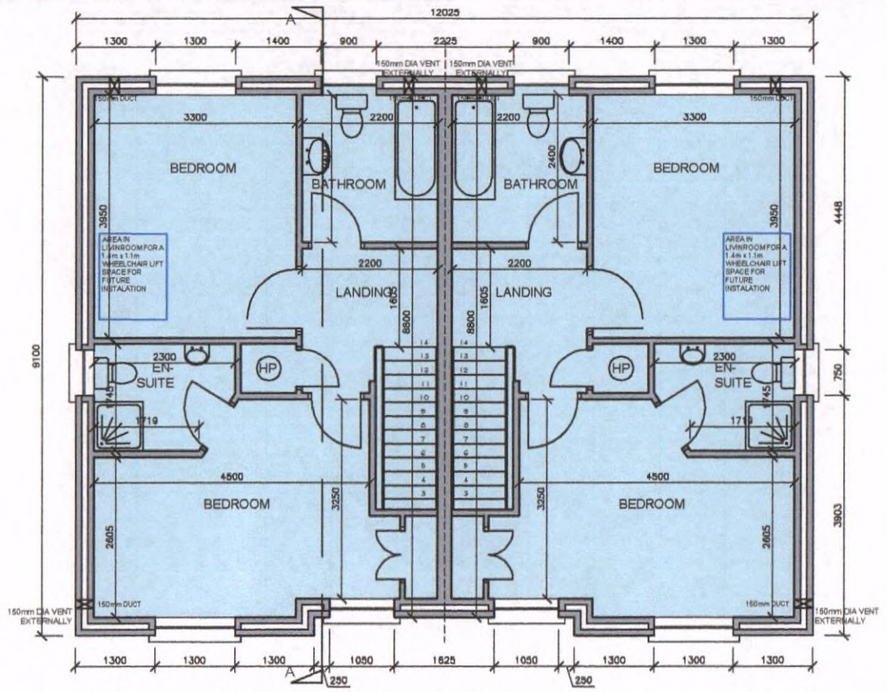

2 FIRST FLOOR PLAN - As Proposed
Scale 1:100/A3
TOTAL FIRST FLOOR AREA 46.79 sqm 505 sqft
TOTAL FLOOR AREA 94.96 sqm 1022 sqft

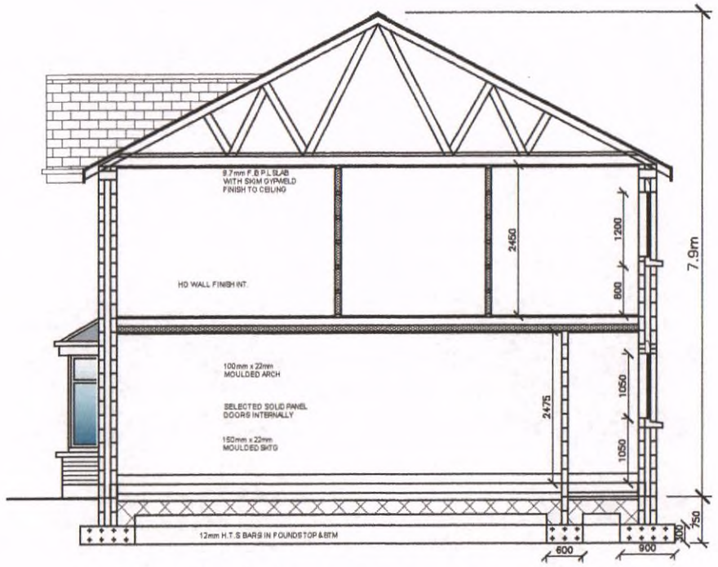

3 CROSS SEECTION A-A - As Proposed
Scale 1:100/A3

NOTE: ALL WORK TO BE CARRIED OUT IN ACCORDANCE WITH CURRENT BUILDING REGULATIONS

PLANNING DRAWING

WEXFORD COUNTY COUNCIL
RECEIVED
21 NOV 2023
PLANNING SECTION

HOUSE TYPE A

NO. 15,16,17 &18

20231390

RIAI Architectural Technologist 2023

JOB TITLE
PROPOSED HOUSING DEVELOPMENT AT BALLYMURN, ENNISCORTHY.

CLIENT
EILEEN REDMOND

DRAWING
FLOOR PLANS & SECTION - HOUSE TYPE A

SCALE
1:100

DWG No
1.004

DATE
OCT '23

JOB No

CURRENT REV.

P.Nolan Planning & Design.
62 Weafer Street, Enniscorthy, Co. Wexford.
Mob. 087 9176976
email. pnolanarchitecture@gmail.com
www. pnolanarchitecture.com