
20231390


WEXFORD COUNTY COUNCIL
RECEIVED
21 NOV 2023
PLANNING SECTION




1 FRONT ELEVATION - As Proposed
Scale 1:100/A3

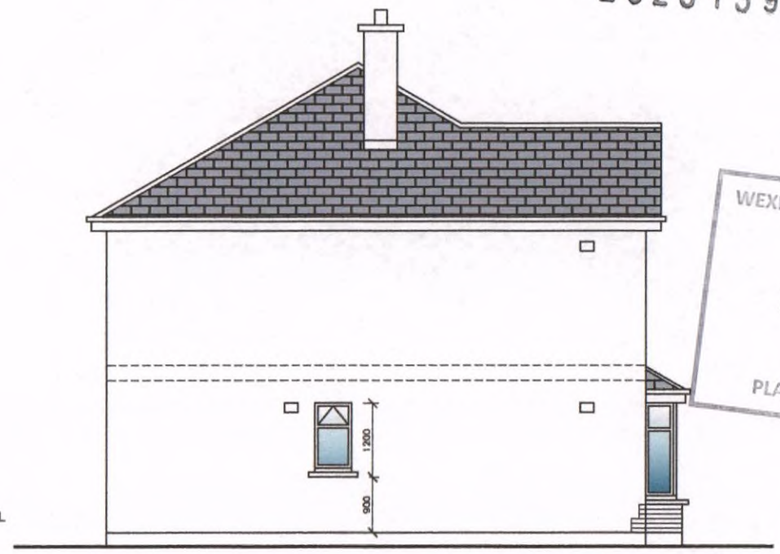

2 SIDE ELEVATION - As Proposed
Scale 1:100/A3

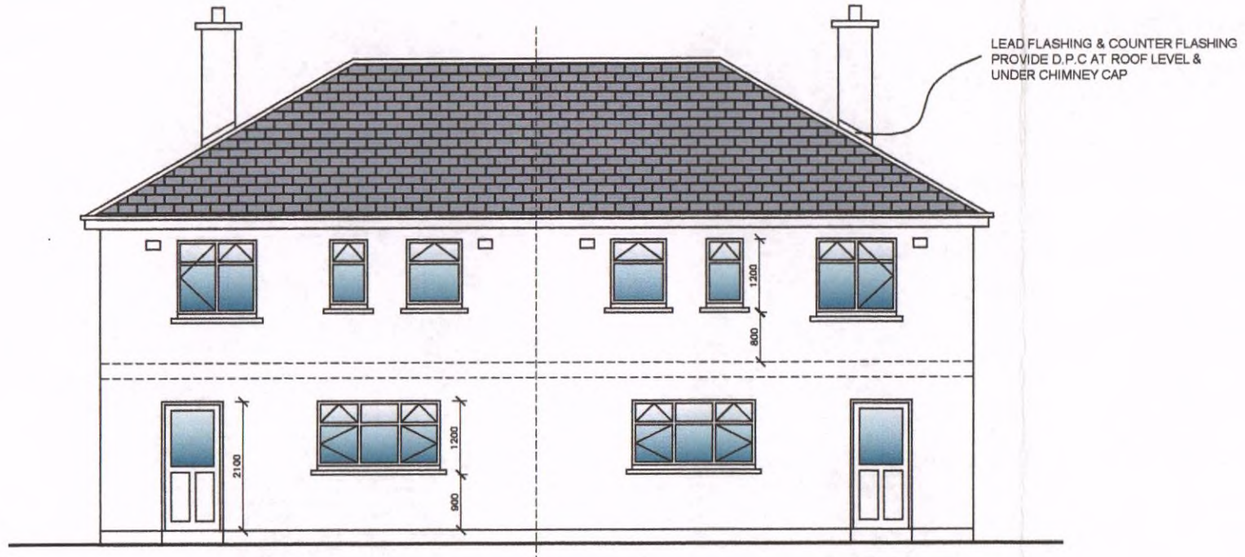

3 REAR ELEVATION - As Proposed
Scale 1:100/A3

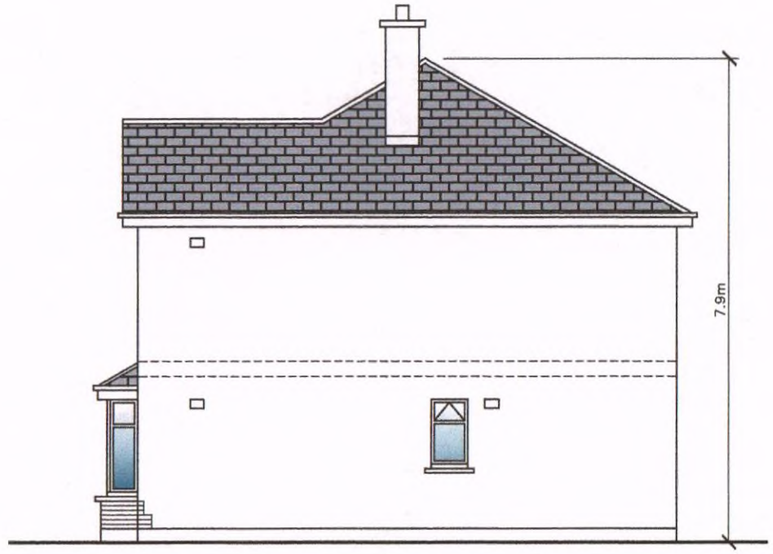

4 SIDE ELEVATION - As Proposed
Scale 1:100/A3

NOTE: ALL WORK TO BE CARRIED OUT IN ACCORDANCE WITH CURRENT BUILDING REGULATIONS

PLANNING DRAWING

JOB TITLE
PROPOSED HOUSING DEVELOPMENT AT BALLYMURN, ENNISCORTHY.

CLIENT
EILEEN REDMOND

DRAWING
ELEVATIONS - HOUSE TYPE B

SCALE
1:100

DATE
OCT '23

DWG No
1.007

JOB No

CURRENT REV.

P.Nolan Planning & Design.
62 Weafer Street, Enniscorthy, Co. Wexford.
Mob. 087 9176976
email. pnolanarchitecture@gmail.com
www. pnolanarchitecture.com