

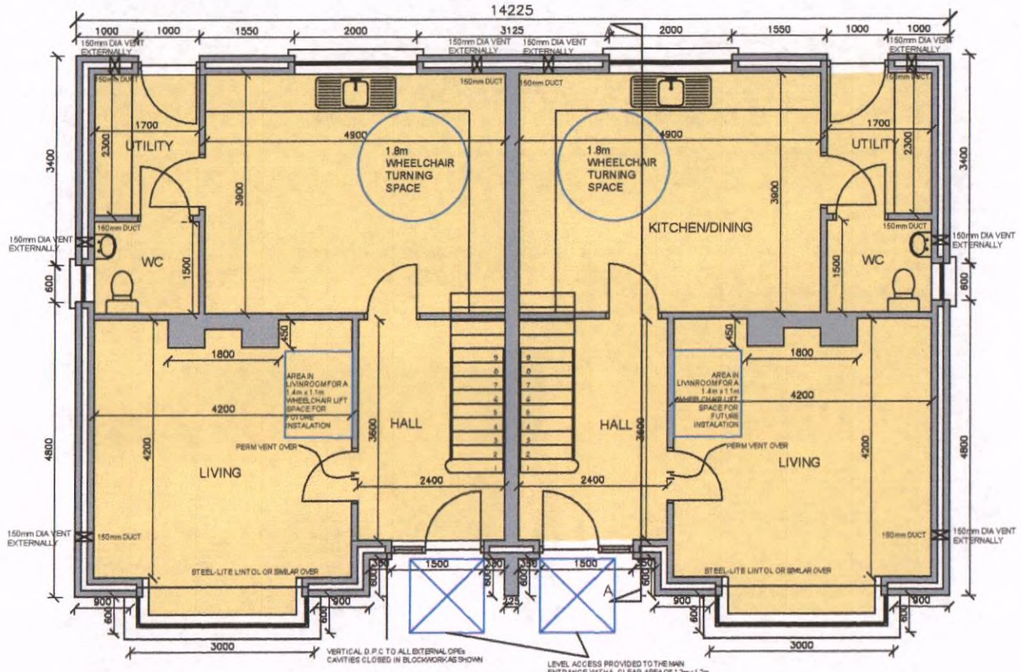


1 GROUND FLOOR PLAN - As Proposed
Scale 1:100/A3
TOTAL GROUND FLOOR AREA 54.88 sqm 591 sqft
TOTAL FLOOR AREA 105.35 sqm 1134 sqft

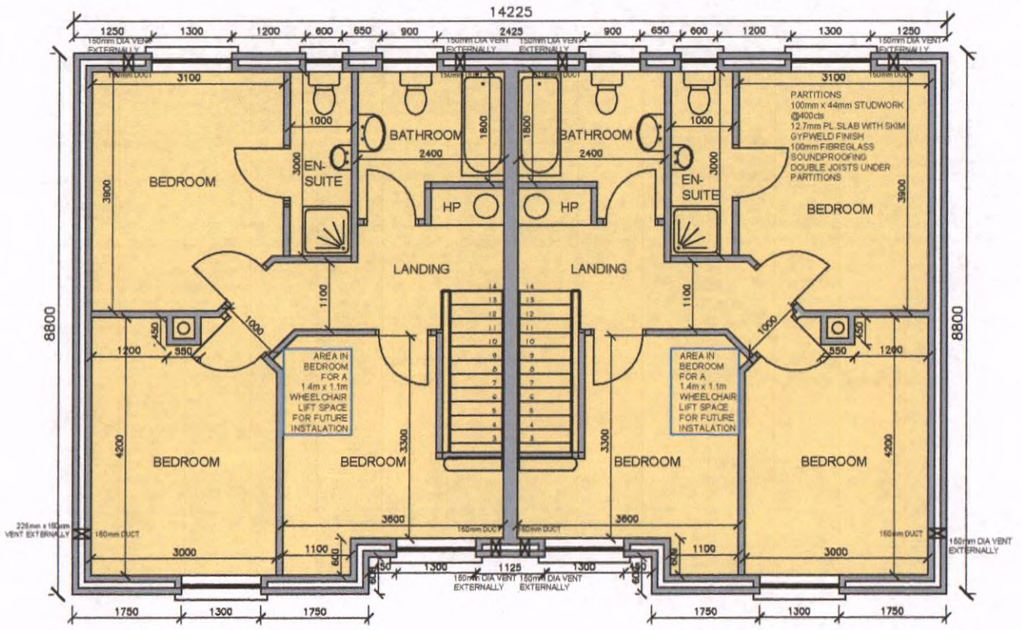

2 FIRST FLOOR PLAN - As Proposed
Scale 1:100/A3
TOTAL FIRST FLOOR AREA 50.47 sqm 543 sqft
TOTAL FLOOR AREA 105.35 sqm 1134 sqft

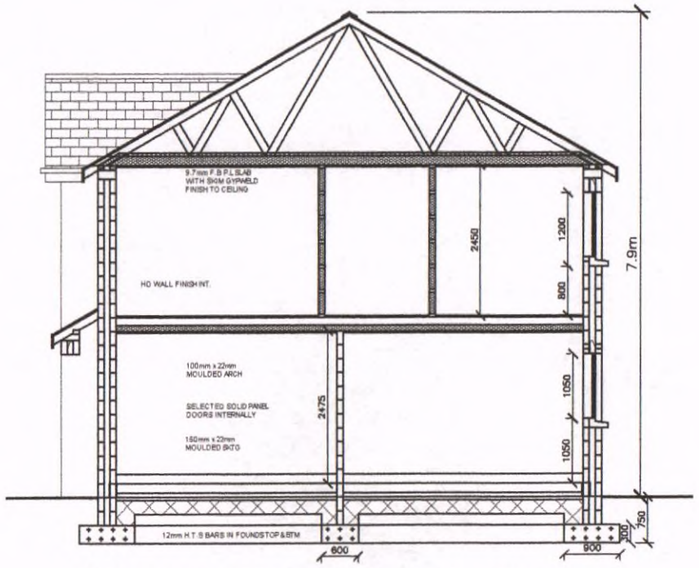

3 CROSS SEECTION A-A - As Proposed
Scale 1:100/A3

NOTE: ALL WORK TO BE CARRIED OUT IN ACCORDANCE WITH CURRENT BUILDING REGULATIONS

PLANNING DRAWING

20231390

HOUSE TYPE B

NO. 13 & 14

N

WEXFORD COUNTY COUNCIL
RECEIVED
21 NOV 2023
PLANNING SECTION

JOB TITLE: PROPOSED HOUSING DEVELOPMENT AT BALLYMURN, ENNISCORTHY.
CLIENT: EILEEN REDMOND
DRAWING: FLOOR PLANS & SECTION - HOUSE TYPE B
SCALE: 1:100
DATE: OCT '23
DWG No: 1.006
JOB No:
CURRENT REV.

P.Nolan Planning & Design.
62 Weafer Street, Enniscorthy, Co. Wexford.
Mob. 087 9176976
email. pnolanarchitecture@gmail.com
www. pnolanarchitecture.com