

WEXFORD COUNTY COUNCIL
RECEIVED
21 NOV 2023
PLANNING SECTION
20231390




1 FRONT ELEVATION - As Proposed
Scale 1:100/A3

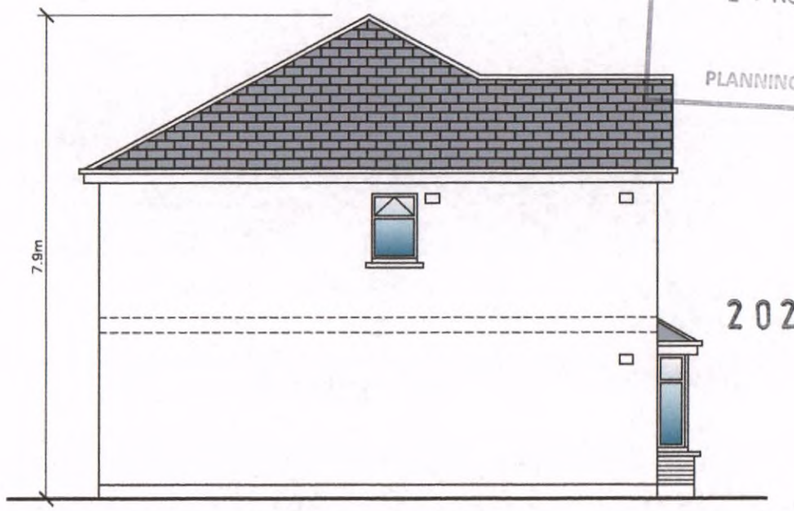

2 SIDE ELEVATION - As Proposed
Scale 1:100/A3

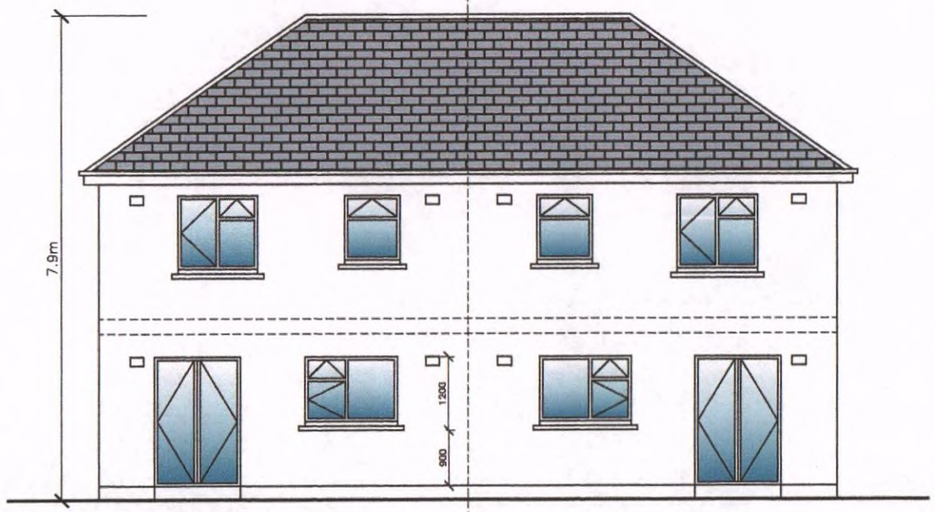

3 REAR ELEVATION - As Proposed
Scale 1:100/A3

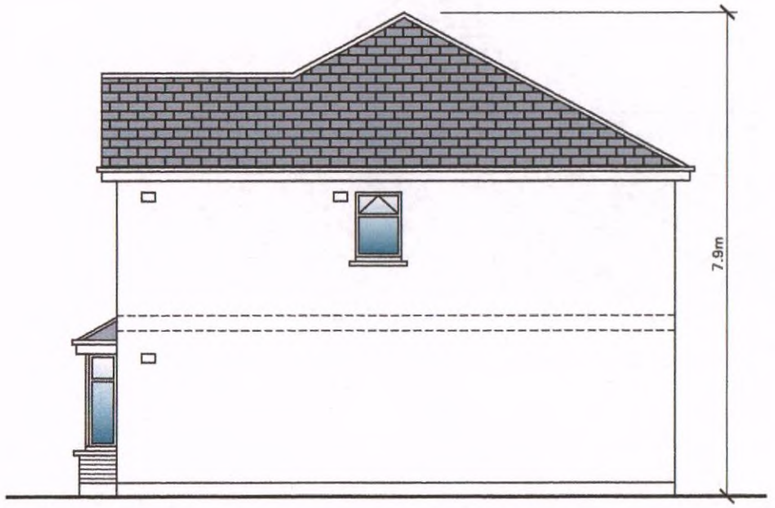

4 SIDE ELEVATION - As Proposed
Scale 1:100/A3

NOTE: ALL WORK TO BE CARRIED OUT IN ACCORDANCE WITH CURRENT BUILDING REGULATIONS

PLANNING DRAWING

RIAI Architectural Technologist 2023

JOB TITLE
PROPOSED HOUSING DEVELOPMENT AT BALLYMURN, ENNISCORTHY.

SCALE 1:100

DWG No 1.005

CLIENT EILEEN REDMOND

DRAWING ELEVATIONS - HOUSE TYPE A

DATE OCT '23

JOB No

CURRENT REV.

P.Nolan Planning & Design.
62 Weafer Street, Enniscorthy, Co. Wexford.
Mob. 087 9176976
email. pnolanarchitecture@gmail.com
www. pnolanarchitecture.com