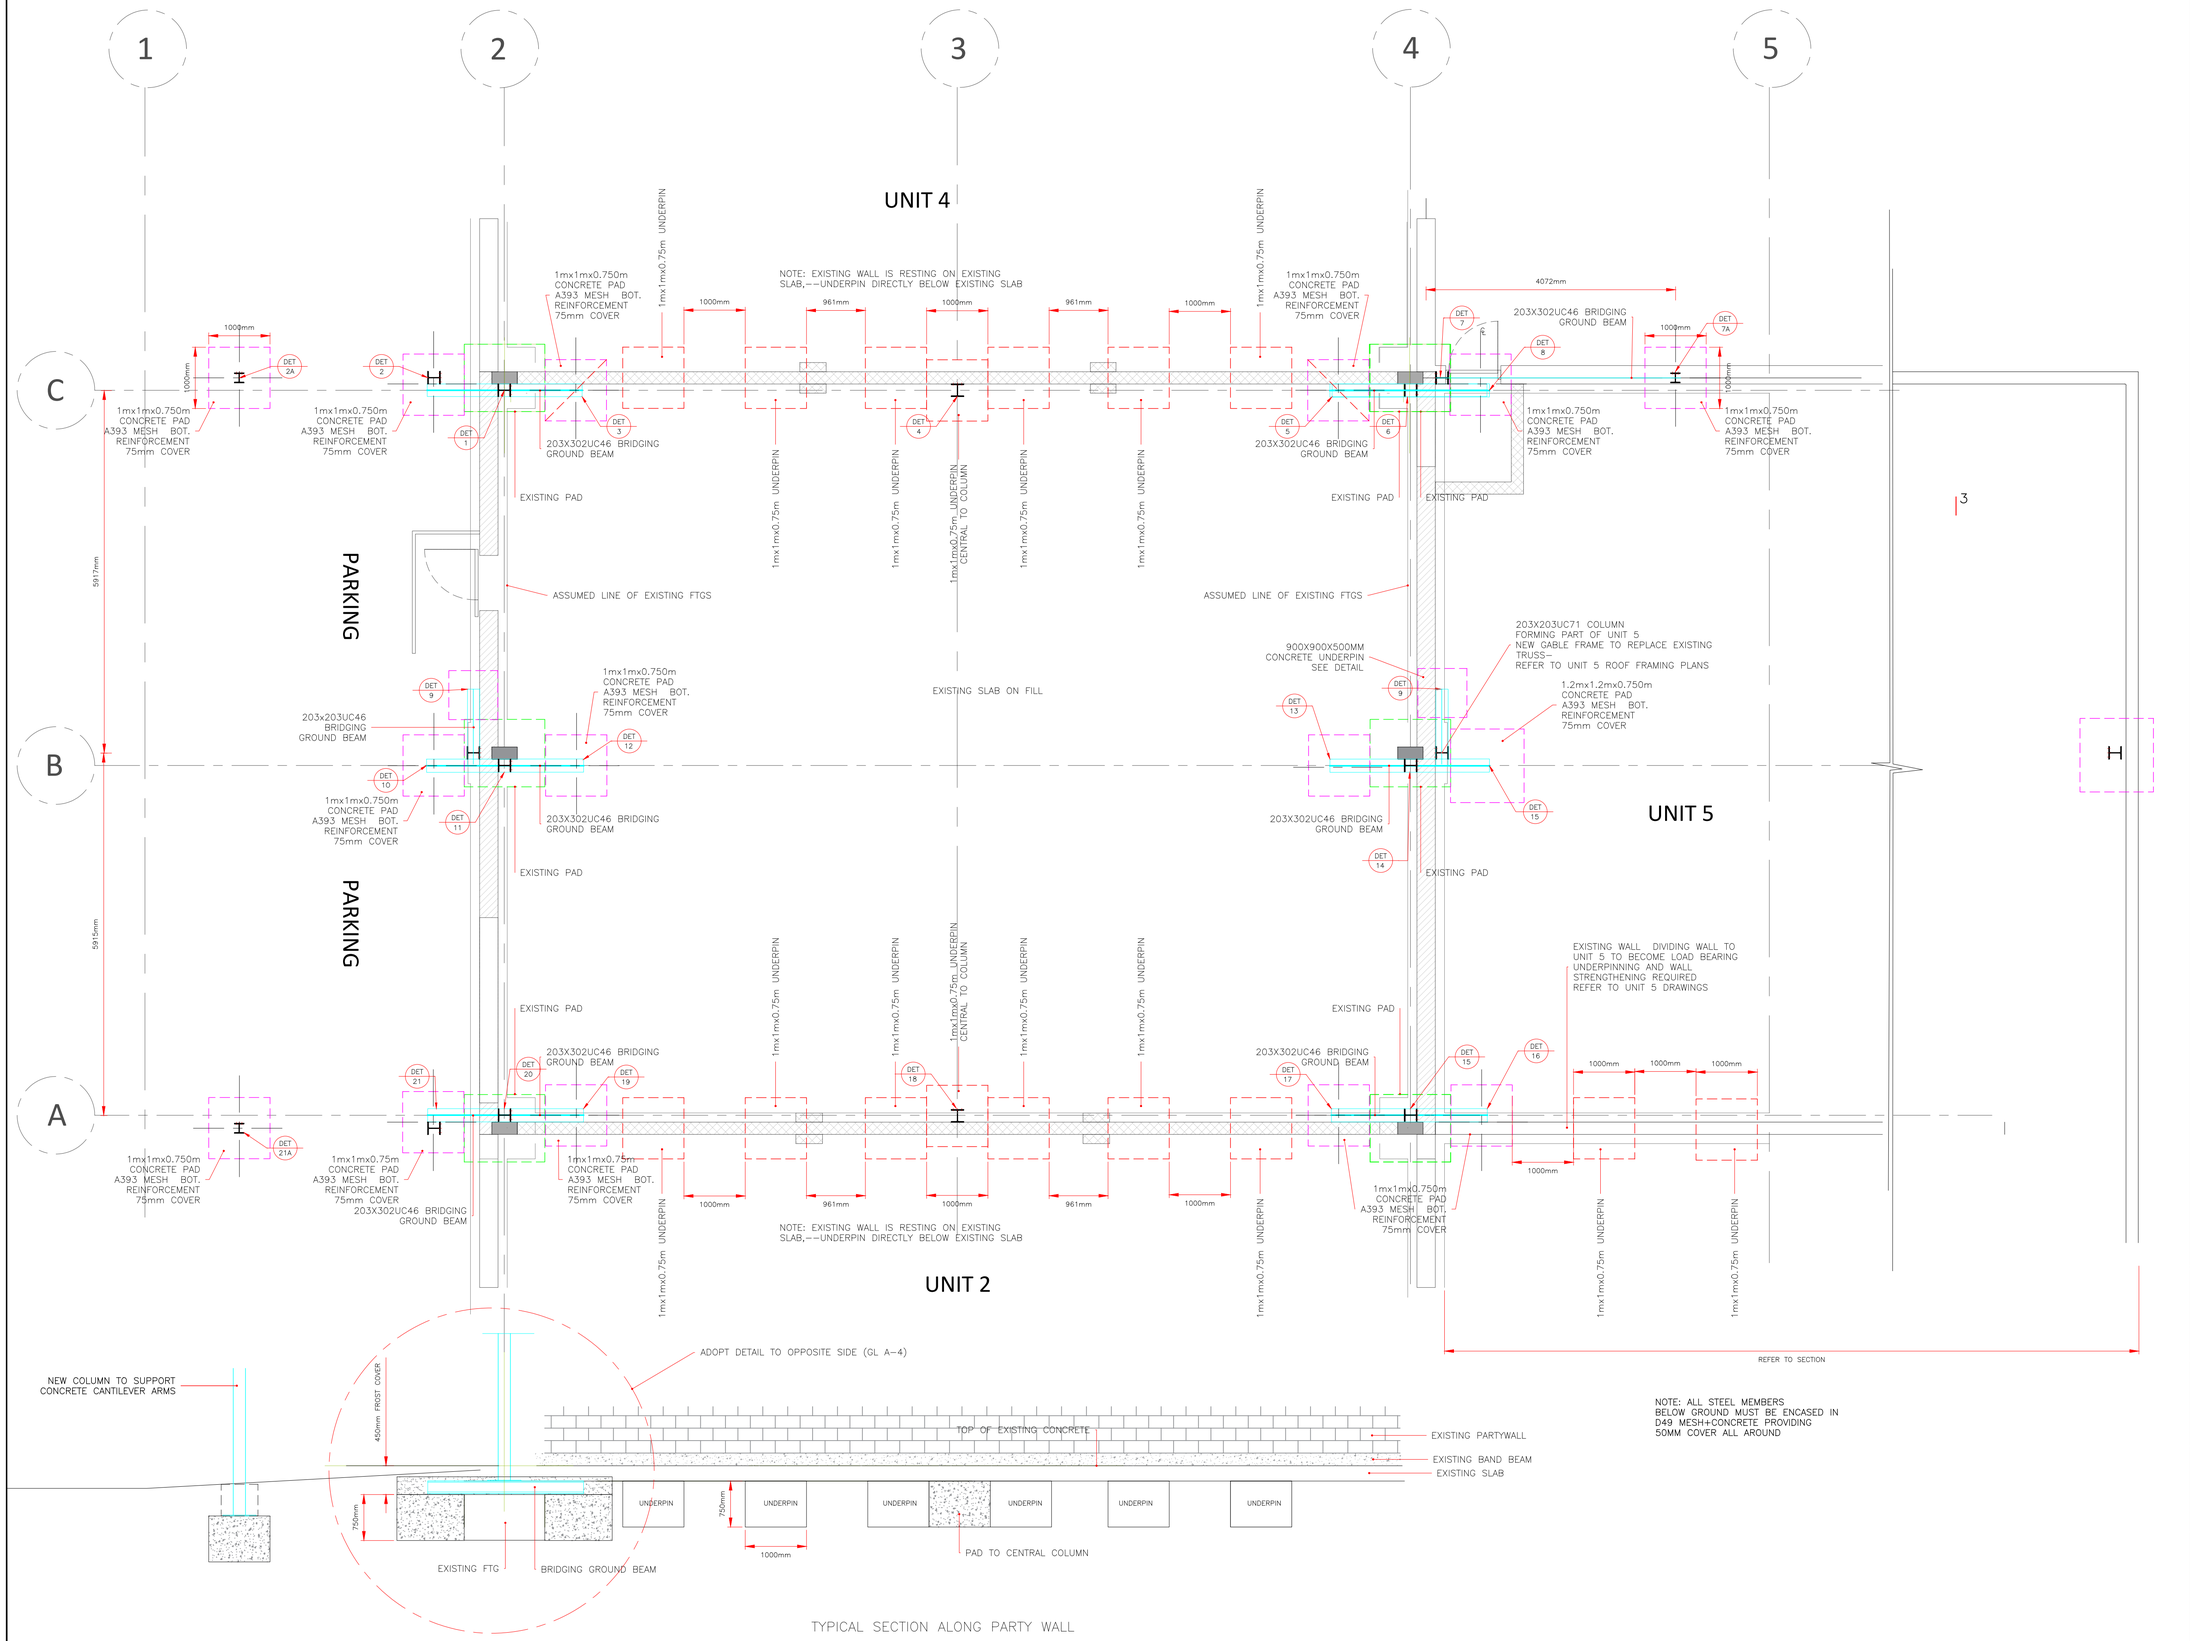

NOTE: ALL STEEL MEMBERS BELOW GROUND MUST BE ENCASED IN D49 MESH+CONCRETE PROVIDING 50MM COVER ALL AROUND

TYPICAL SECTION ALONG PARTY WALL

Rev.	Date.	Details.	By
3	2026.04.20	ISSUED FOR REVIEW & COORDINATION	AM
2	2026.04.01	ISSUED FOR REVIEW & COORDINATION	AM
1	2026.03.06	ISSUED FOR REVIEW & COORDINATION	AM
0	2025.09.16	ISSUED FOR REVIEW & COORDINATION	AM

AMENDMENTS

PROJECT

UNIT 3, LANGLEY WHARF
RAILWAY TERRACE
KINGS LANGLEY
WD4 8JE

DRAWING TITLE

FOUNDATION PLAN

Date: 2026.04.01	Checked: CQ
Drawn: AM	Scale: 1:50
DRAWING No. 2025.59.GA102	REV. 3

CMQUEBRAL CONSULTING LTD.
www.cmqconsulting.com
32B High Street, Burnham
Slough SL1 7JP , Buckinghamshire
T: 01628617877
E: info@cmqconsulting.com