


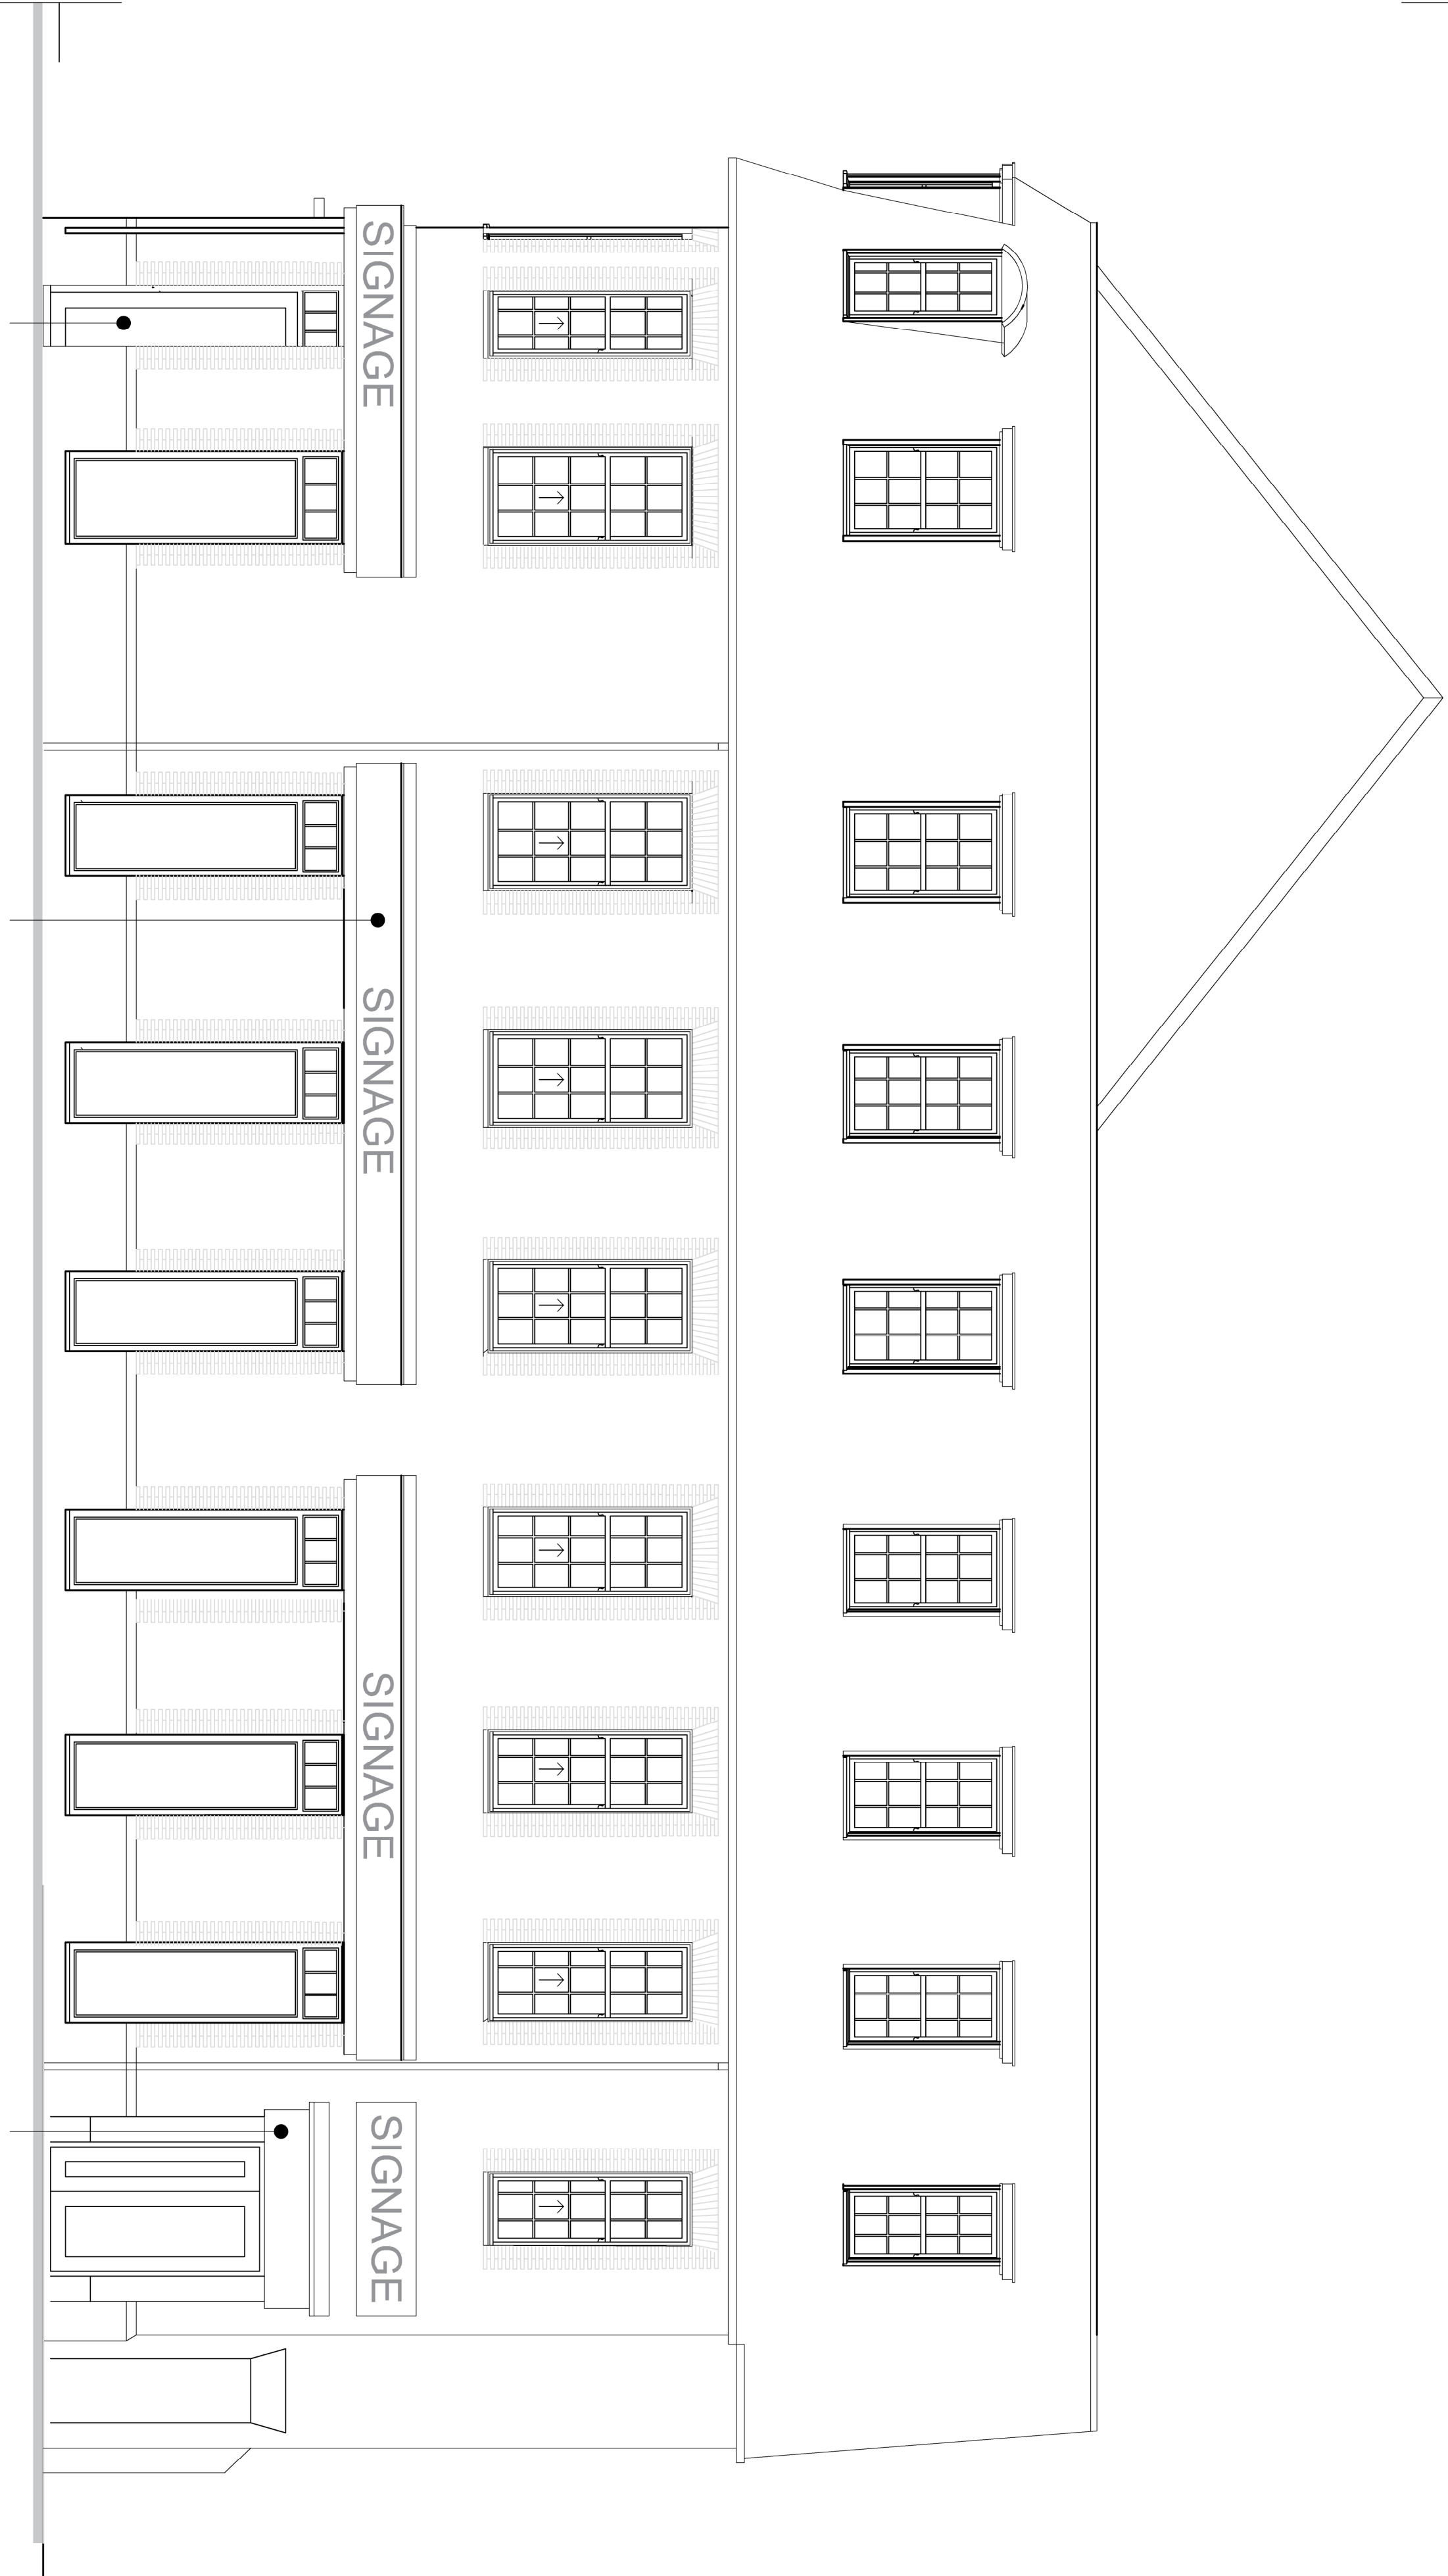


Provide new entrance to corner to create focal point. Following proportions of existing opening width

Reinstate shop opening framework as indicated & detailed in section

Reinstate framework around existing door opening.

Old Hall Street
Proposed Elevation 1:50

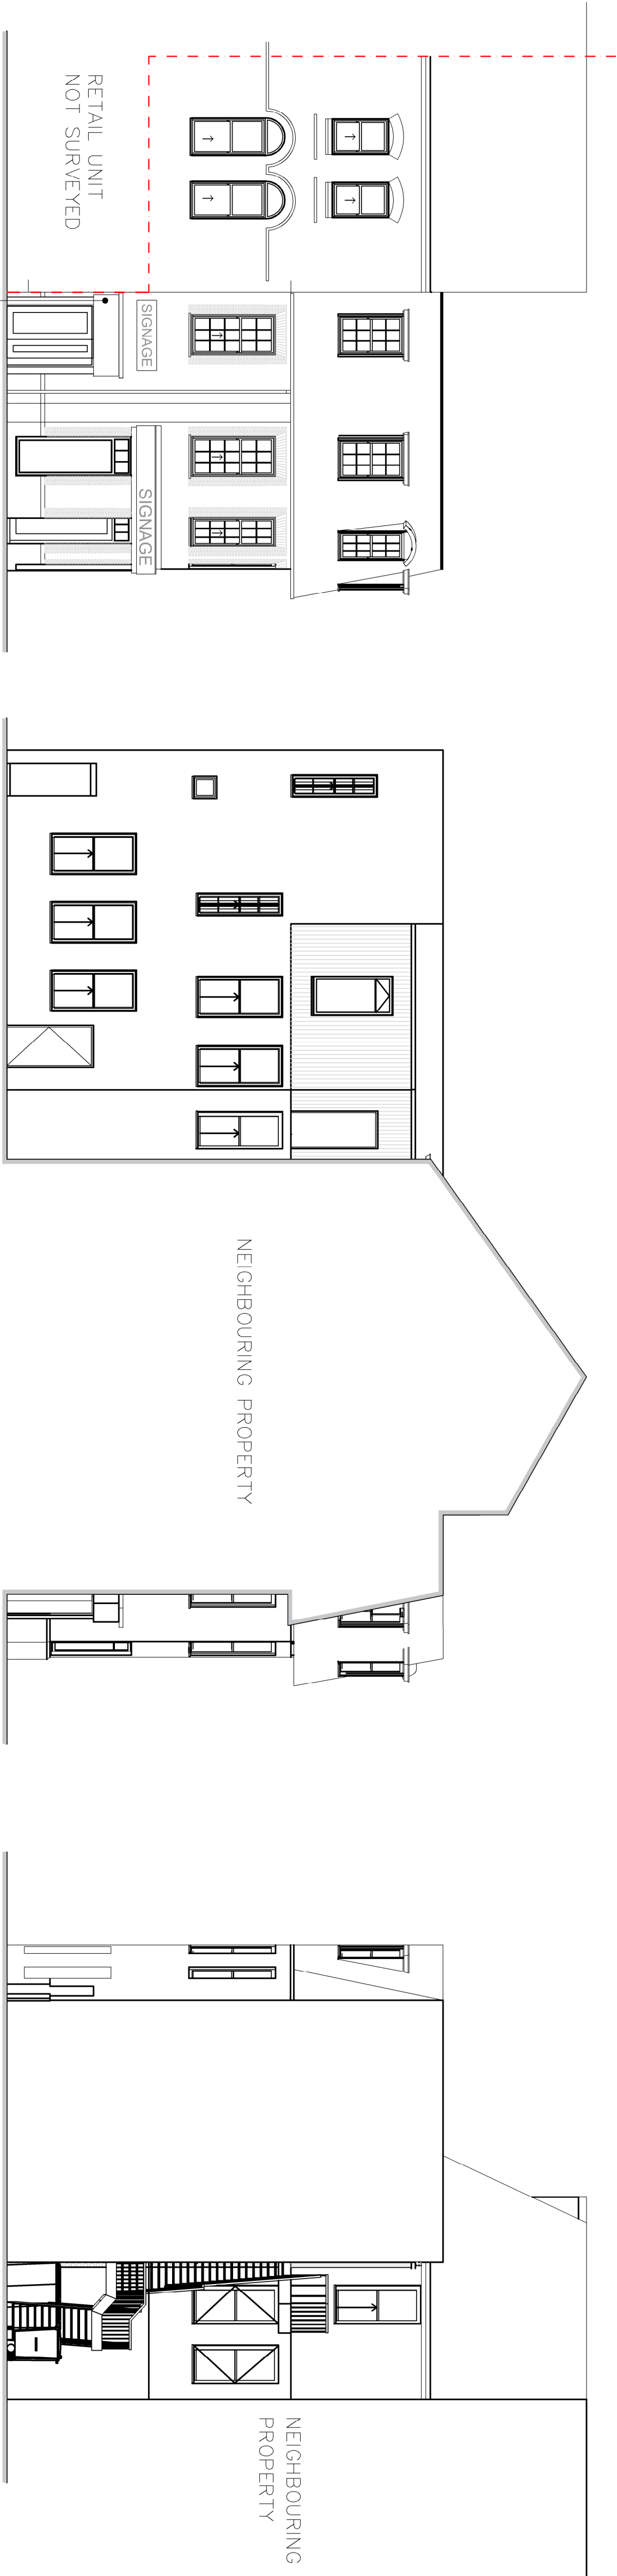

Tortine Street
Proposed Elevation 1:100

Tontine Street
Proposed Elevation 1:100

Tontine Street
Proposed Elevation 1:100



MODE
Architects & Development

01782 479644

info@mode-architects.co.uk

www.mode-architects.co.uk

Client: A2 Developers Ltd

Project: Conversion of
35-37 Tortine St, Hanley,
Stoke-on-Trent, ST1 1LX

Title: Elevations as Proposed

Status: Planning

Scale @A1	Date	Drawn	Checked
Stated	Feb '25	KJM	AL

Drawing No. 25_013_AL(0)11